1 inch = 100 feet

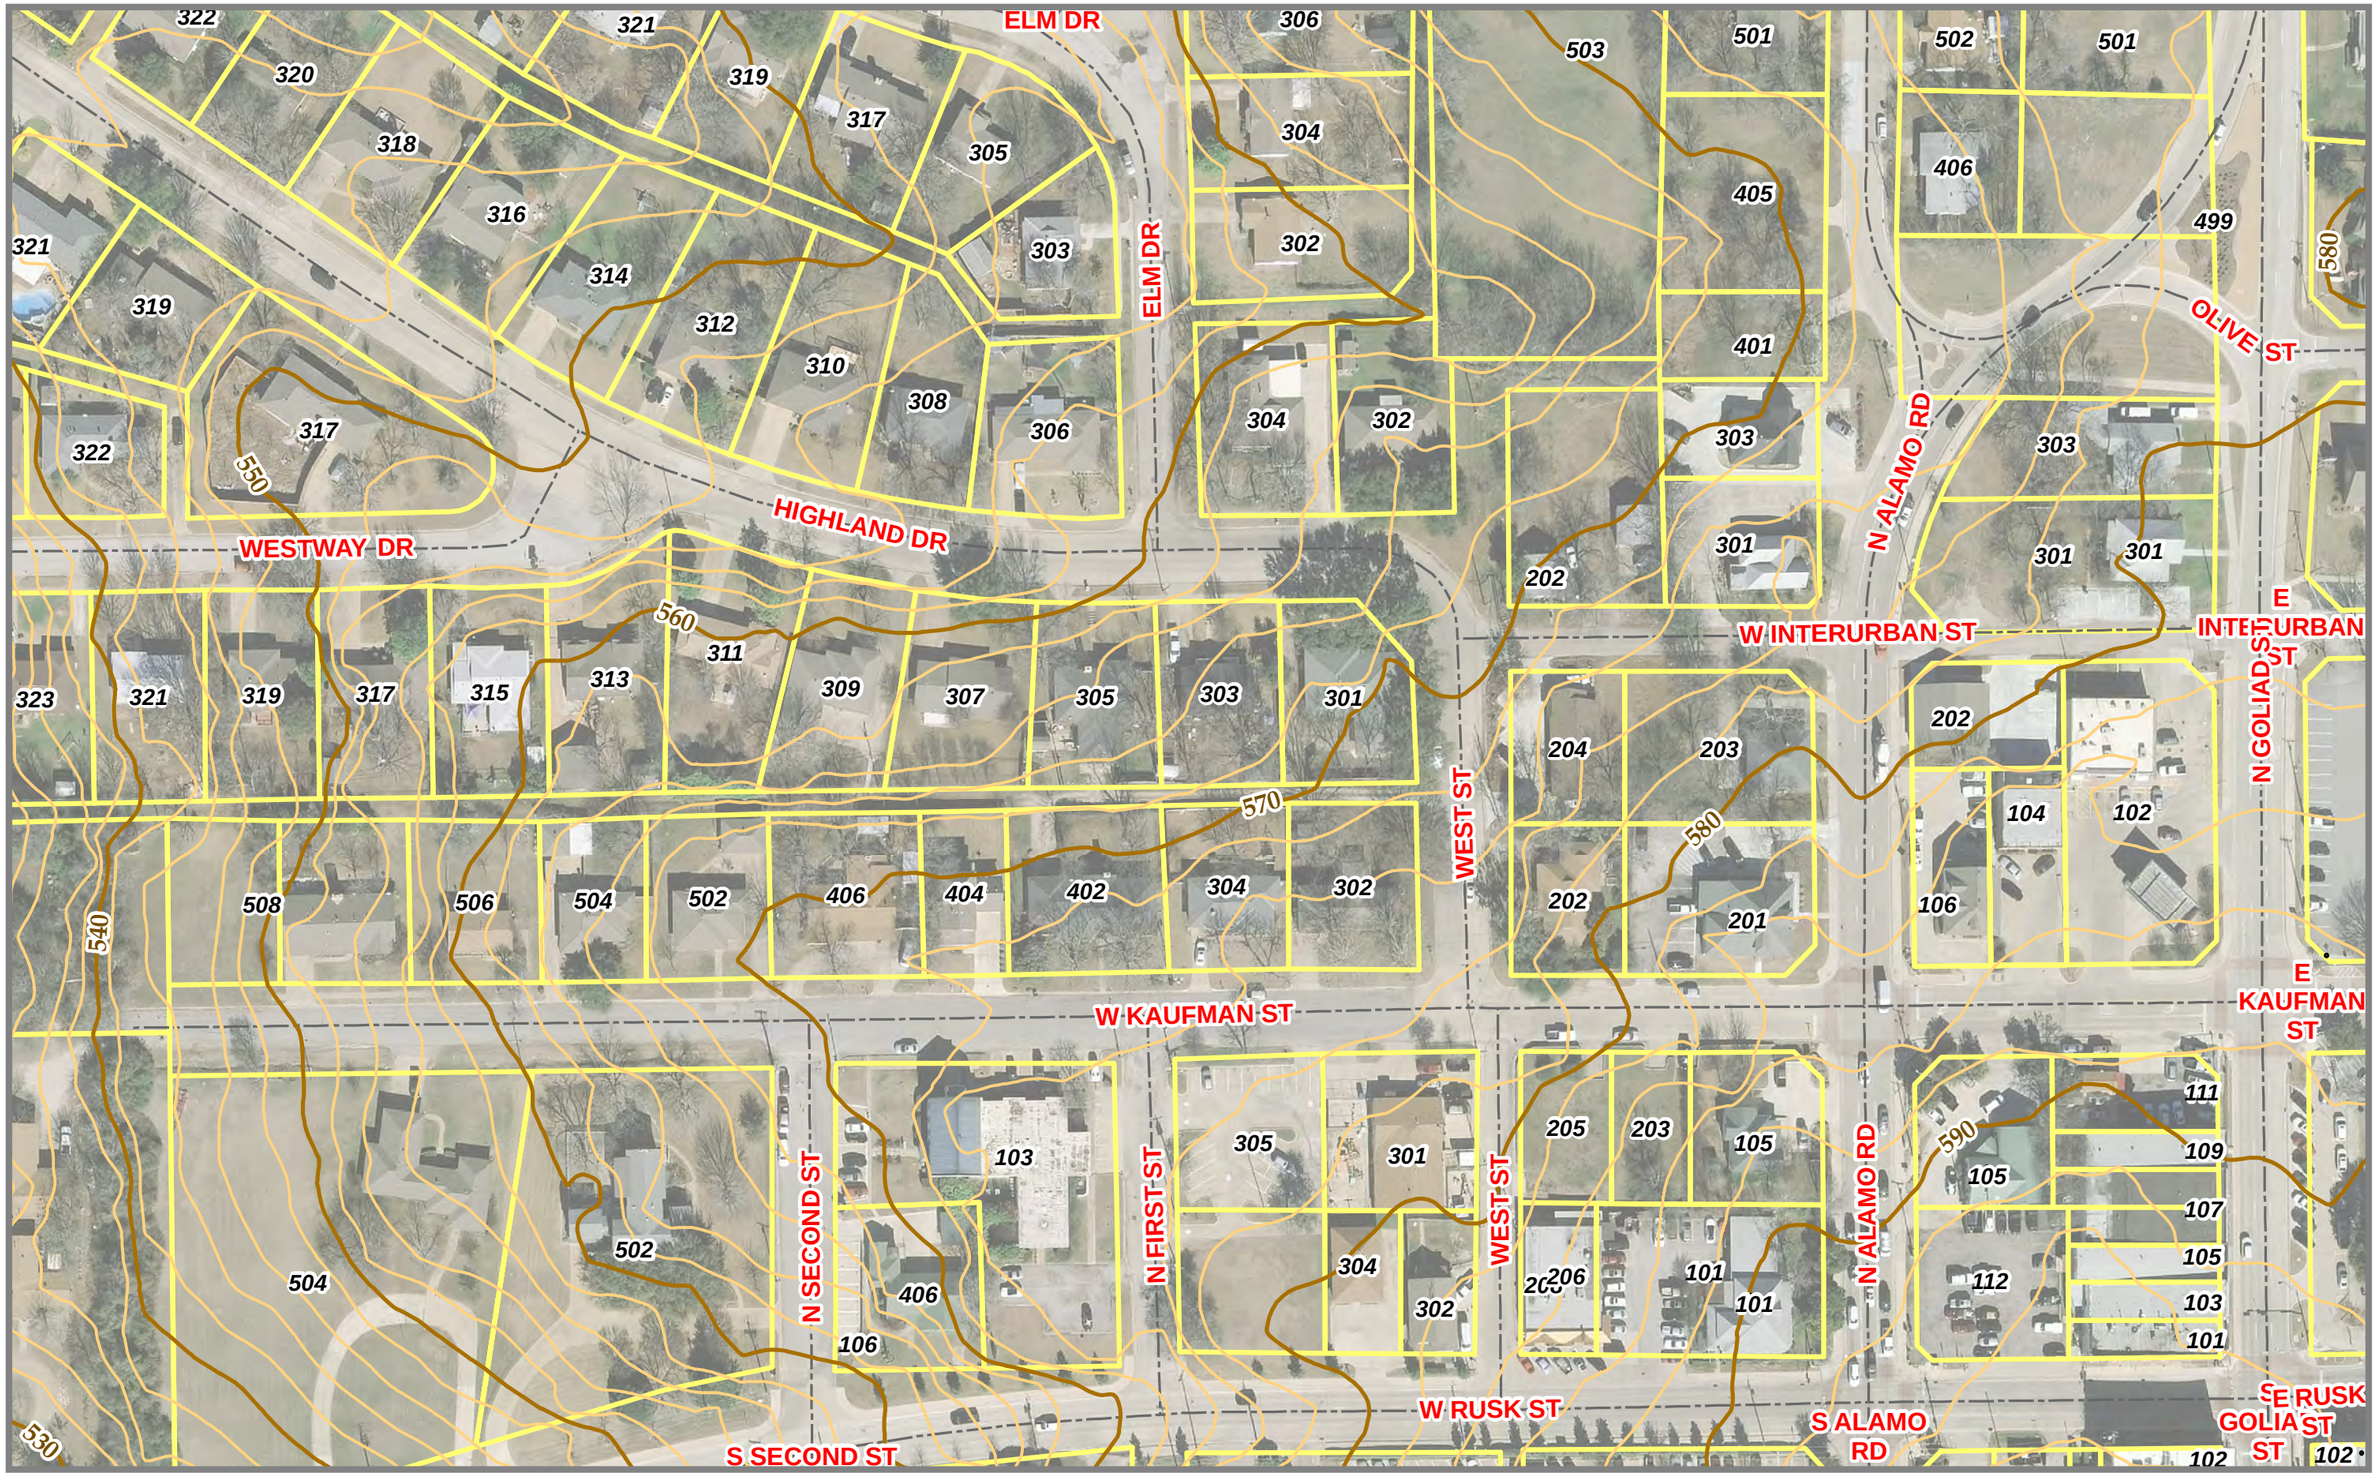

Date: 7/1/2015

N

0' 10' 20' 40'

SCALE: 1" = 20'

LEGEND

IRF	IRON ROD FOUND
IRS	IRON ROD SET
PP	POWER POLE
GW	GUY WIRE
GM	GAS METER
A/C	AIR CONDITIONER
CV	CONTROL VALVE
CO	SANITARY SEWER CLEANOUT
TP	TELEPHONE PEDESTAL

HIGHLAND DRIVE

(60' Right-of-Way)

309 Highland Drive
One Story Brick
Residence
Highwood Addition
Lot 11, Block 14
Volume 50, Page 618

307 Highland Drive
One Story Brick
Residence
Highwood Addition
Lot 12, Block 14
Volume 50, Page 618

305 Highland Drive
One Story Brick
Residence
Highwood Addition
Lot 13, Block 14
Volume 50, Page 618

303 Highland Drive
One Story Brick
Residence
Highwood Addition
Lot 14, Block 14
Volume 50, Page 618

301 Highland Drive
One Story Brick
Residence
Highwood Addition
Lot 15, Block 14
Volume 50, Page 618

WEST STREET

(60' Right-of-Way)

Dirt Alley

Gravel Alley

STATE OF TEXAS
REGISTERED
AUSTIN J. BEDFORD
4152
PROFESSIONAL
LAND SURVEYOR

SCALE:	1" = 20'
DATE:	DECEMBER 11, 2012
TECHNICIAN:	L. SPRADLING
DRAWN BY:	L. SPRADLING

CHECKED BY:	A.J. BEDFORD
P.C.:	D. CRYER
FILE:	ROCKWALL HIGHLAND TOPO 12-04-12
JOB. NO.	491-009
GF NO.	N/A

TOPO EXHIBIT
LOTS 11 & 12, BLOCK 14
HILLWOOD ADDITION
CITY OF ROCKWALL
ROCKWALL COUNTY, TEXAS

301 N. ALAMO ST. * ROCKWALL, TEXAS 75087
(972) 722-0225 , WWW.AJBEDFORDGROUP.COM

AJ BEDFORD GROUP, INC.
REGISTERED PROFESSIONAL LAND SURVEYORS

N:\ALL FILES\01-Rockwall, City of\491-HIGHLAND DRIVE\ROCKWALL HIGHLAND TOPO 12-4-12.dwg, 12/11/2012 10:55:33 AM, Adobe PDF