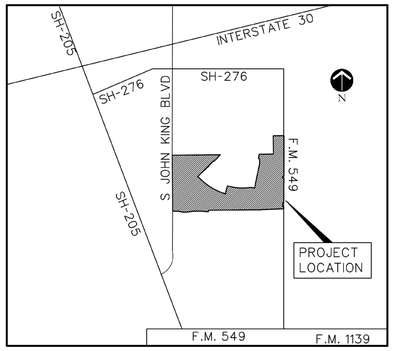

LOCATION MAP
NOT TO SCALE

TR2

TR3

TR4

TR5

TR6

TR7

TR8

TR9

TR10

TR11

TR12

TR13

TR14

LOT 1, BLOCK I
CITY PARK

JOHN KING BOULEVARD

WAX MYRTLE DRIVE

LONG BRANCH SALOON DRIVE

PISTACHIO DRIVE

LEMON LANE

YUCCA ROAD

STABLE GLEN DRIVE

CHINQUAPIN OAK

CARLYWOOD LN.

MERCERS COLONY AVE.

JUNIPER ESTATES WAY

FM 549

LOT 36, BLOCK C

LOT 10, BLOCK B

LOT 12, BLOCK A

N

150 75 0 150

SCALE 1" = 150'

JOHNSON VOLK CONSULTING
TBPELS Engineering Firm No. 11962 / Land Surveying Firm No. 10194033
704 Central Parkway East | Suite 1200 | Plano, TX 75074 | 972.201.3100

JUNIPER
PHASE 1
CITY OF ROCKWALL
ROCKWALL COUNTY, TEXAS

OVERALL LAYOUT PLAN
DETAILED TREE SURVEY AND
TREE PRESERVATION PLAN

REGISTERED LANDSCAPE ARCHITECT
CODY L. JOHNSON
2833
STATE OF TEXAS

December 29, 2025

SCALE:
1" = 150'
One Inch
JVC No MJP009A

TR1 of 27

J:\gis-s drive\projects\mjp\mjp009\dwg\mjp009a - tree survey plan.dwg

LEGEND

55 EXISTING TREE TO REMAIN

65 EXISTING TREE TO BE REMOVED

INSTALL TREE PROTECTION FENCE AROUND THE DRIP LINES OF ALL TREES SHOWN TO REMAIN. TYP.

LOT 1, BLOCK I
CITY PARK

MATCHLINE
REF: SHEET TR2

MATCHLINE
REF: SHEET TR4

SCALE 1" = 50'

N

JOHNSON VOLK CONSULTING
TBPELS Engineering Firm No. 11962 / Land Surveying Firm No. 10194033
704 Central Parkway East | Suite 1200 | Plano, TX 75074 | 972.201.3100

JUNIPER
PHASE 1
CITY OF ROCKWALL
ROCKWALL COUNTY, TEXAS

TREE SURVEY PLAN
DETAILED TREE SURVEY AND
TREE PRESERVATION PLAN

REGISTERED LANDSCAPE ARCHITECT
CODY L. JOHNSON
2833
STATE OF TEXAS

December 29, 2025

SCALE:
1" = 50'
One Inch
JVC No MJP009A

J:\cjv-c drive (projects (mp\mp009a (dwg\mp009a - tree survey plan.dwg

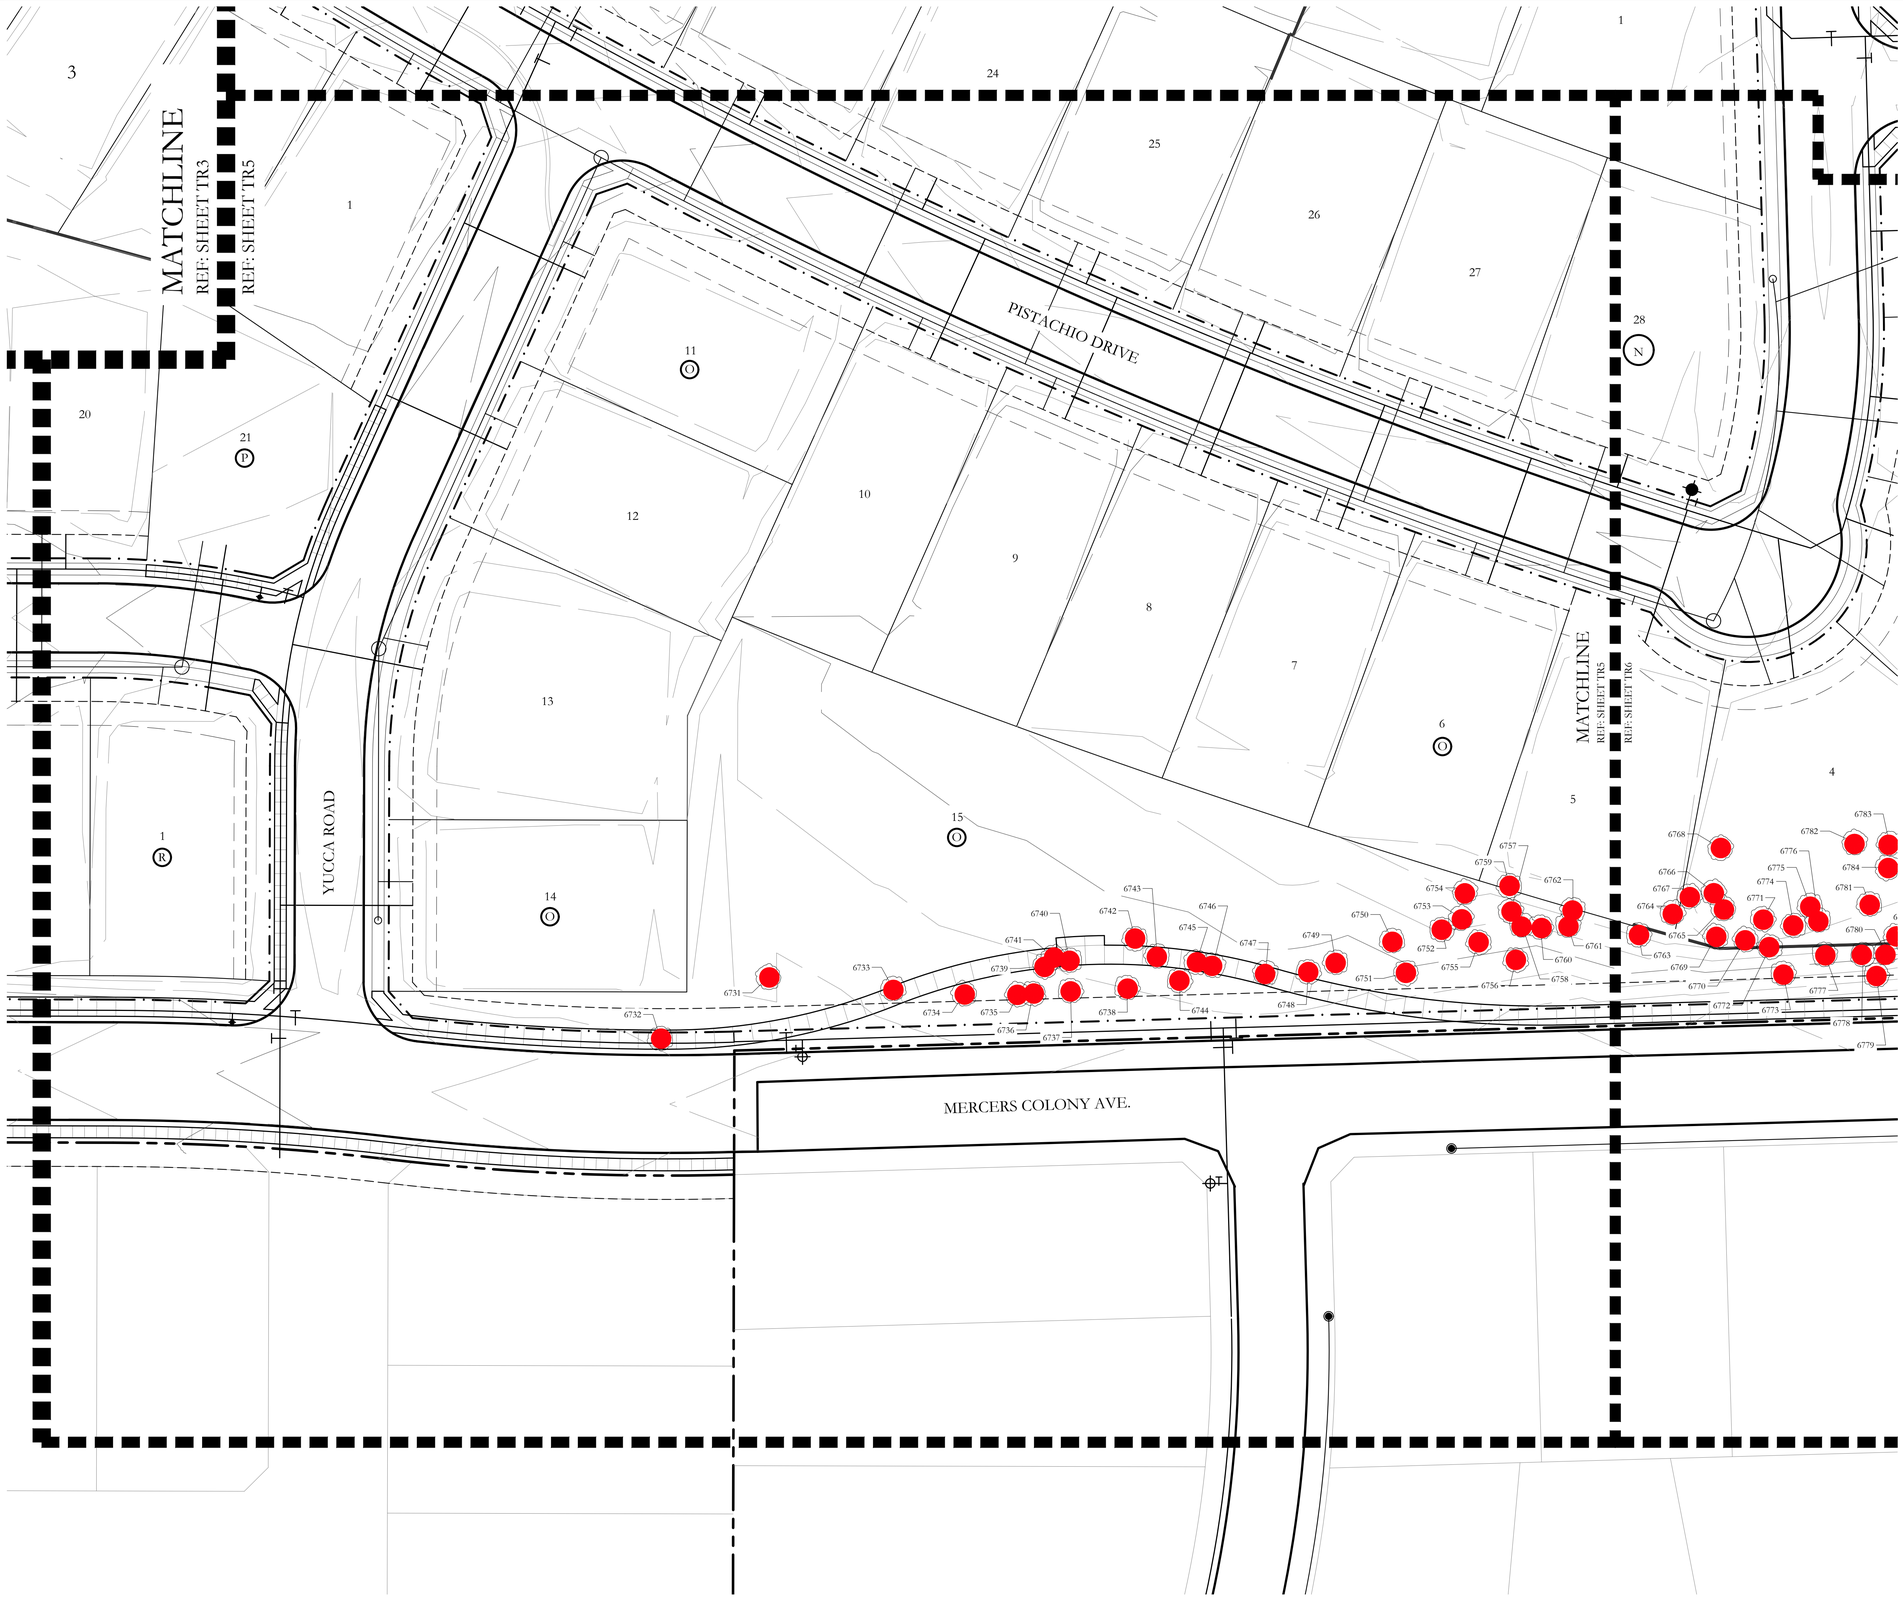

LEGEND

55 EXISTING TREE TO REMAIN

65 EXISTING TREE TO BE REMOVED

INSTALL TREE PROTECTION FENCE AROUND THE DRIP LINES OF ALL TREES SHOWN TO REMAIN. TYP.

30 15 0 30

SCALE 1" = 30'

N

JOHNSON VOLK CONSULTING
TBPELS Engineering Firm No. 11962 / Land Surveying Firm No. 10194033
704 Central Parkway East | Suite 1200 | Plano, TX 75074 | 972.201.3100

JUNIPER
PHASE 1
CITY OF ROCKWALL
ROCKWALL COUNTY, TEXAS

TREE SURVEY PLAN

DETAILED TREE SURVEY AND
TREE PRESERVATION PLAN

REGISTERED LANDSCAPE ARCHITECT
CODY L. JOHNSON
2833
STATE OF TEXAS

December 29, 2025

SCALE:
1" = 30'
One Inch

JVC No MJP009A

TR5 of 27

J:\jvc - drive \projects \mjp \mjp009a \dwg \mjp009a - tree survey plan.dwg

BRANCH WAY

CARLYWOOD LANE

STABLE GLEN DRIVE

MERCERS COLONY AVE.

MATCHLINE
REF: SHEET TR5

MATCHLINE
REF: SHEET TR6

MATCHLINE
REF: SHEET TR6

MATCHLINE
REF: SHEET TR7

LEGEND

55 EXISTING TREE TO REMAIN

65 EXISTING TREE TO BE REMOVED

INSTALL TREE PROTECTION FENCE AROUND THE DRIP LINES OF ALL TREES SHOWN TO REMAIN. TYP.

N

30 15 0 30

SCALE 1" = 30'

JOHNSON VOLK CONSULTING
TBPELS Engineering Firm No. 11962 / Land Surveying Firm No. 10194033
704 Central Parkway East | Suite 1200 | Plano, TX 75074 | 972.201.3100

JUNIPER
PHASE 1
CITY OF ROCKWALL
ROCKWALL COUNTY, TEXAS

TREE SURVEY PLAN

DETAILED TREE SURVEY AND
TREE PRESERVATION PLAN

REGISTERED LANDSCAPE ARCHITECT
CODY L. JOHNSON
2833
STATE OF TEXAS

December 29, 2025

SCALE:
1" = 30'
One Inch

JVC No MJP009A

TR6 of 27

J:\cjv-x-drive\projects\mjp\mjp009a\dwg\mjp009a - tree survey plan.dwg

LEGEND

55	EXISTING TREE TO REMAIN
65	EXISTING TREE TO BE REMOVED

INSTALL TREE PROTECTION FENCE AROUND THE DRIP LINES OF ALL TREES SHOWN TO REMAIN. TYP.

MATCHLINE
REF: SHEET TR8
REF: SHEET TR7

MATCHLINE
REF: SHEET TR6
REF: SHEET TR7

MATCHLINE
REF: SHEET TR7
REF: SHEET TR9

CARLYWOOD LANE

MERCERS COLONY AVE.

ASH V

30 15 0 30
SCALE 1" = 30'

N

JOHNSON VOLK CONSULTING
TBPELS Engineering Firm No. 11962 / Land Surveying Firm No. 10194033
704 Central Parkway East | Suite 1200 | Plano, TX 75074 | 972.201.3100

JUNIPER
PHASE 1
CITY OF ROCKWALL
ROCKWALL COUNTY, TEXAS

TREE SURVEY PLAN
DETAILED TREE SURVEY AND
TREE PRESERVATION PLAN

REGISTERED LANDSCAPE ARCHITECT
CODY L. JOHNSON
2833
STATE OF TEXAS

December 29, 2025

SCALE:
1" = 30'
One Inch
JVC No MJP009A

TR7 of 27

I:\civ+\dfw\c_projects\mjp\mjp009a\dwg\mjp009a - tree survey plan.dwg

LEGEND

- 55 — EXISTING TREE TO REMAIN
- 65 — EXISTING TREE TO BE REMOVED

INSTALL TREE PROTECTION FENCE AROUND THE DRIP LINES OF ALL TREES SHOWN TO REMAIN. TYP.

CHINQUAPIN OAK

ASH WAY

MATCHLINE
REF: SHEET TR8
REF: SHEET TR7

SCALE 1" = 30'

JOHNSON VOLK CONSULTING
TBPELS Engineering Firm No. 11962 / Land Surveying Firm No. 10194033
704 Central Parkway East | Suite 1200 | Plano, TX 75074 | 972.201.3100

JUNIPER
PHASE 1
CITY OF ROCKWALL
ROCKWALL COUNTY, TEXAS

TREE SURVEY PLAN
DETAILED TREE SURVEY AND TREE PRESERVATION PLAN

REGISTERED LANDSCAPE ARCHITECT
CODY L. JOHNSON
2833
STATE OF TEXAS

December 29, 2025

SCALE:
1" = 30'
One Inch
JVC No MJP009A

TR8 of 27

I:\civ\dmv\projects\mjp\mjp009a\dwg\mjp009a - tree survey plan.dwg

LEGEND

55 EXISTING TREE TO REMAIN

65 EXISTING TREE TO BE REMOVED

INSTALL TREE PROTECTION FENCE AROUND THE DRIP LINES OF ALL TREES SHOWN TO REMAIN. TYP.

MERCERS COLONY AVE.

MATCHLINE
REF: SHEET TR7
REF: SHEET TR9

MATCHLINE
REF: SHEET TR9
REF: SHEET TR10

SCALE 1" = 30'

JOHNSON VOLK CONSULTING
TBPELS Engineering Firm No. 11962 / Land Surveying Firm No. 10194033
704 Central Parkway East | Suite 1200 | Plano, TX 75074 | 972.201.3100

JUNIPER
PHASE 1
CITY OF ROCKWALL
ROCKWALL COUNTY, TEXAS

TREE SURVEY PLAN

DETAILED TREE SURVEY AND TREE PRESERVATION PLAN

REGISTERED LANDSCAPE ARCHITECT
CODY L. JOHNSON
2833
STATE OF TEXAS

December 29, 2025

SCALE:
1" = 30'
One Inch

JVC No MJP009A

TR9 of 27

I:\civ-dmv\projects\mjp\mjp009\dwg\mjp009a - tree survey plan.dwg

MATCHLINE
REF: SHEET TR11
REF: SHEET TR10

MATCHLINE
REF: SHEET TR9
REF: SHEET TR10

JUNIPER ESTATES WAY

MERCERS COLONY AVE.

FM 549

22

23

1

2

3

LEGEND

55 EXISTING TREE TO REMAIN

65 EXISTING TREE TO BE REMOVED

INSTALL TREE PROTECTION FENCE AROUND THE DRIP LINES OF ALL TREES SHOWN TO REMAIN. TYP.

30 15 0 30

SCALE 1" = 30'

N

JOHNSON VOLK CONSULTING
TBPELS Engineering Firm No. 11962 / Land Surveying Firm No. 10194033
704 Central Parkway East | Suite 1200 | Plano, TX 75074 | 972.201.3100

JUNIPER
PHASE 1
CITY OF ROCKWALL
ROCKWALL COUNTY, TEXAS

TREE SURVEY PLAN

DETAILED TREE SURVEY AND
TREE PRESERVATION PLAN

REGISTERED LANDSCAPE ARCHITECT
CODY L. JOHNSON
2833
STATE OF TEXAS

December 29, 2025

SCALE:
1" = 30'
One Inch

JVC No MJP009A

TR10 of 27

J:\Civil+ drive\projects\mjp\mjp009a\dwg\mjp009a - tree survey plan.dwg

LEGEND

55 EXISTING TREE TO REMAIN

65 EXISTING TREE TO BE REMOVED

INSTALL TREE PROTECTION FENCE AROUND THE DRIP LINES OF ALL TREES SHOWN TO REMAIN. TYP.

MATCHLINE
REF: SHEET TR12
REF: SHEET TR11

MATCHLINE
REF: SHEET TR11
REF: SHEET TR10

JUNIPER ESTATES WAY

FM 594

SCALE 1" = 30'

N

JOHNSON VOLK CONSULTING
TBPELS Engineering Firm No. 11962 / Land Surveying Firm No. 10194033
704 Central Parkway East | Suite 1200 | Plano, TX 75074 | 972.201.3100

JUNIPER
PHASE 1
CITY OF ROCKWALL
ROCKWALL COUNTY, TEXAS

TREE SURVEY PLAN

DETAILED TREE SURVEY AND
TREE PRESERVATION PLAN

REGISTERED LANDSCAPE ARCHITECT
CODY L. JOHNSON
2833
STATE OF TEXAS

December 29, 2025

SCALE:
1" = 30'
One Inch

JVC No MJP009A

I:\cjvs-dfw\cc_projects\mjp\mjp009a\dwg\mjp009a - tree survey plan.dwg

MATCHLINE
REF: SHEET TR13
REF: SHEET TR12

MATCHLINE
REF: SHEET TR12
REF: SHEET TR11

JUNIPER ESTATES WAY

FM 594

LEGEND

55 EXISTING TREE TO REMAIN

65 EXISTING TREE TO BE REMOVED

INSTALL TREE PROTECTION FENCE AROUND THE DRIP LINES OF ALL TREES SHOWN TO REMAIN. TYP.

SCALE 1" = 30'

N

JOHNSON VOLK CONSULTING
TBPELS Engineering Firm No. 11962 / Land Surveying Firm No. 10194033
704 Central Parkway East | Suite 1200 | Plano, TX 75074 | 972.201.3100

JUNIPER
PHASE 1
CITY OF ROCKWALL
ROCKWALL COUNTY, TEXAS

TREE SURVEY PLAN

DETAILED TREE SURVEY AND TREE PRESERVATION PLAN

REGISTERED LANDSCAPE ARCHITECT
CODY L. JOHNSON
2833
STATE OF TEXAS

December 29, 2025

SCALE:
1" = 30'
One Inch
JVC No MJP009A

I:\civ-s data\projects\mjp\mjp009a\dwg\mjp009a - tree survey plan.dwg

MATCHLINE
REF: SHEET TR14
REF: SHEET TR13

MATCHLINE
REF: SHEET TR13
REF: SHEET TR12

JUNIPER ESTATES WAY

WIMBERLY LANE

FM 549

LEGEND

55 EXISTING TREE TO REMAIN

65 EXISTING TREE TO BE REMOVED

INSTALL TREE PROTECTION FENCE AROUND THE DRIP LINES OF ALL TREES SHOWN TO REMAIN. TYP.

30 15 0 30

SCALE 1" = 30'

N

JOHNSON VOLK CONSULTING
TBPELS Engineering Firm No. 11962 / Land Surveying Firm No. 10194033
704 Central Parkway East | Suite 1200 | Plano, TX 75074 | 972.201.3100

JUNIPER
PHASE 1
CITY OF ROCKWALL
ROCKWALL COUNTY, TEXAS

TREE SURVEY PLAN

DETAILED TREE SURVEY AND
TREE PRESERVATION PLAN

REGISTERED LANDSCAPE ARCHITECT
CODY L. JOHNSON
2833
STATE OF TEXAS

December 29, 2025

SCALE:
1" = 30'
One Inch

JVC No MJP009A

TR13 of 27

I:\civ-dfw\projects\mjp\mjp009a\dwg\mjp009a - tree survey plan.dwg

LEGEND

55 EXISTING TREE TO REMAIN

65 EXISTING TREE TO BE REMOVED

INSTALL TREE PROTECTION FENCE AROUND THE DRIP LINES OF ALL TREES SHOWN TO REMAIN. TYP.

FONTANNA BLVD.

JUNIPER ESTATES WAY

FM 549

MATCHLINE
REF: SHEET TR14
REF: SHEET TR13

SCALE 1" = 30'

JOHNSON VOLK CONSULTING
TBPELS Engineering Firm No. 11962 / Land Surveying Firm No. 10194033
704 Central Parkway East | Suite 1200 | Plano, TX 75074 | 972.201.3100

JUNIPER
PHASE 1
CITY OF ROCKWALL
ROCKWALL COUNTY, TEXAS

TREE SURVEY PLAN

DETAILED TREE SURVEY AND TREE PRESERVATION PLAN

REGISTERED LANDSCAPE ARCHITECT
CODY L. JOHNSON
2833
STATE OF TEXAS

December 29, 2025

SCALE:
1" = 30'
One Inch
JVC No MJP009A

I:\cjv\x-dfiles\projects\mjp\mjp009a\dwg\mjp009a - tree survey plan.dwg

Tree Number	Species	Caliper (Inches)	Remove or Remain	Tree Health (1-5)	Disease (Y/N)	Insect (Y/N	Structural (Y/N	Mitigation Required (Cal. In.)	Mitigation Required for Secondary Trees	Positive Credits (Tree)
1702	Eastern Red Cedar	5	Remain	2	No	No	No			
1703	Eastern Red Cedar	4.5	Remain	4	No	No	No			
1704	Eastern Red Cedar	0.5	Remain	4	No	No	No			
1705	Eastern Red Cedar	4	Remain	4	No	No	No			
1706	Eastern Red Cedar	2.5	Remain	4	No	No	No			
1707	Eastern Red Cedar	3.5	Remain	2	No	No	No			
1708	Eastern Red Cedar	3	Remain	4	No	No	No			
1709	Eastern Red Cedar	3	Remain	4	No	No	No			
1710	Eastern Red Cedar	4	Remain	4	No	No	No			
1711	Eastern Red Cedar	11.5	Remain	4	No	No	No			
1712	Eastern Red Cedar	7.5	Remain	4	No	No	No			
1713	Eastern Red Cedar	4	Remain	4	No	No	No			
1714	Eastern Red Cedar	3.5	Remain	4	No	No	No			
1715	Eastern Red Cedar	4	Remain	4	No	No	No			
1716	Eastern Red Cedar	7	Remain	4	No	No	No			
1717	Eastern Red Cedar	3	Remain	4	No	No	No			
1718	Eastern Red Cedar	4	Remain	4	No	No	No			
1719	Eastern Red Cedar	7	Remain	4	No	No	No			
1720	Eastern Red Cedar	4.5	Remain	4	No	No	No			
1721	Eastern Red Cedar	3.5	Remain	4	No	No	No			
1722	Eastern Red Cedar	3	Remain	4	No	No	No			
1723	Eastern Red Cedar	7	Remain	4	No	No	No			
1724	Eastern Red Cedar	3.5	Remain	4	No	No	No			
1725	Cedar Elm	4	Remain	4	No	No	No			
1726	Cedar Elm	9	Remain	4	No	No	No			
1727	Cedar Elm	6.5	Remain	4	No	No	No			
1728	Common Persimmon	4	Remain	4	No	No	No			
1729	Eastern Red Cedar	4	Remain	4	No	No	No			
1730	Eastern Red Cedar	5	Remain	4	No	No	No			
1731	Eastern Red Cedar	6	Remain	4	No	No	No			
1732	Eastern Red Cedar	5	Remain	4	No	No	No			
1733	Eastern Red Cedar	4.5	Remain	4	No	No	No			
1734	Eastern Red Cedar	3	Remain	4	No	No	No			
1735	Eastern Red Cedar	2.5	Remain	4	No	No	No			
1736	Eastern Red Cedar	1.5	Remain	2	No	No	No			
1737	Eastern Red Cedar	5.5	Remain	4	No	No	No			
1738	Eastern Red Cedar	3	Remain	4	No	No	No			
1739	Eastern Red Cedar	8	Remain	4	No	No	No			
1740	American Elm	4	Remain	4	No	No	No			
1741	Eastern Red Cedar	5.5	Remain	4	No	No	No			
1742	Eastern Red Cedar	6.5	Remain	4	No	No	No			
1743	Eastern Red Cedar	2	Remain	4	No	No	No			
1744	Eastern Red Cedar	6.5	Remain	4	No	No	No			
1745	Eastern Red Cedar	3	Remain	4	No	No	No			
1746	Eastern Red Cedar	1.5	Remain	4	No	No	No			
1747	Eastern Red Cedar	5.5	Remain	4	No	No	No			
1748	Eastern Red Cedar	10	Remain	4	No	No	No			
1749	Eastern Red Cedar	6.5	Remain	4	No	No	No			
1750	Cedar Elm	5	Remain	2	No	No	No			
1751	Cedar Elm	5	Remain	2	No	No	No			
1752	Eastern Red Cedar	2	Remain	4	No	No	No			
1753	Cedar Elm	17.5	Remain	2	No	No	No			
1754	Eastern Red Cedar	3	Remain	4	No	No	No			
1755	Eastern Red Cedar	2.5	Remain	4	No	No	No			
1756	Eastern Red Cedar	3.5	Remain	4	No	No	No			
1757	Eastern Red Cedar	2	Remain	4	No	No	No			
1758	Eastern Red Cedar	1	Remain	4	No	No	No			
1759	Eastern Red Cedar	6.5	Remain	3	No	No	No			
1760	Eastern Red Cedar	9	Remain	4	No	No	No			
1761	Eastern Red Cedar	7.5	Remain	2	No	No	No			
1762	Eastern Red Cedar	4	Remain	3	No	No	No			
1763	Eastern Red Cedar	6	Remain	4	No	No	No			
1764	Eastern Red Cedar	6	Remain	3	No	No	No			
1765	Eastern Red Cedar	4	Remain	2	No	No	No			
1766	Cedar Elm	4	Remain	4	No	No	No			
1767	Eastern Red Cedar	9.5	Remain	2	No	No	No			
1768	Eastern Red Cedar	9.5	Remain	2	No	No	No			
1769	Cedar Elm	4.5	Remain	4	No	No	No			
1770	Eastern Red Cedar	10	Remain	4	No	No	No			
1771	Eastern Red Cedar	10	Remain	4	No	No	No			
1772	Eastern Red Cedar	3.5	Remain	4	No	No	No			
1773	Eastern Red Cedar	4	Remain	4	No	No	No			
1774	Eastern Red Cedar	3	Remain	4	No	No	No			
1775	Eastern Red Cedar	5	Remain	4	No	No	No			
1776	Eastern Red Cedar	5	Remain	4	No	No	No			
1777	Eastern Red Cedar	7.5	Remain	4	No	No	No			
1778	Eastern Red Cedar	10	Remain	4	No	No	No			
1779	Eastern Red Cedar	3	Remain	2	No	No	No			
1780	Eastern Red Cedar	1.5	Remain	4	No	No	No			
1781	Eastern Red Cedar	5	Remain	4	No	No	No			
1782	Eastern Red Cedar	5	Remain	4	No	No	No			
1783	Eastern Red Cedar	7	Remain	4	No	No	No			
1784	Eastern Red Cedar	4.5	Remain	4	No	No	No			
1785	Eastern Red Cedar	3.5	Remain	4	No	No	No			
1786	Eastern Red Cedar	8	Remain	4	No	No	No			
1787	Eastern Red Cedar	1.5	Remain	4	No	No	No			
1788	Eastern Red Cedar	6	Remain	4	No	No	No			
1789	American Elm	11	Remain	2	No	No	No			
1790	Eastern Red Cedar	5	Remain	4	No	No	No			
1791	Eastern Red Cedar	2	Remain	4	No	No	No			
1792	American Elm	11	Remain	4	No	No	No			
1793	Eastern Red Cedar	1	Remain	4	No	No	No			
1794	Eastern Red Cedar	5.5	Remain	4	No	No	No			
1795	Eastern Red Cedar	3	Remain	4	No	No	No			
1796	Eastern Red Cedar	5.5	Remain	4	No	No	No			
1797	Eastern Red Cedar	3	Remain	4	No	No	No			
1798	Eastern Red Cedar	3.5	Remain	4	No	No	No			
1799	Eastern Red Cedar	6	Remain	4	No	No	No			
1800	Eastern Red Cedar	3.5	Remain	4	No	No	No			
1801	Eastern Red Cedar	15.5	Remove	4	No	No	No		4	
1802	Eastern Red Cedar	2	Remain	4	No	No	No			
1803	Eastern Red Cedar	2	Remain	4	No	No	No			
1804	Eastern Red Cedar	4	Remain	4	No	No	No			
1805	American Elm	15	Remain	4	No	No	No			
1806	Eastern Red Cedar	4	Remain	4	No	No	No			
1807	Eastern Red Cedar	5	Remain	4	No	No	No			
1808	American Elm	17.5	Remain	4	No	No	No			
1809	Eastern Red Cedar	3	Remain	4	No	No	No			
1810	Eastern Red Cedar	5.5	Remain	4	No	No	No			
1811	Eastern Red Cedar	10.5	Remain	4	No	No	No			
1812	Eastern Red Cedar	11	Remain	4	No	No	No			
1813	Eastern Red Cedar	9	Remain	3	No	No	No			
1814	Eastern Red Cedar	8.5	Remain	4	No	No	No			
1815	Eastern Red Cedar	5.5	Remain	4	No	No	No			
1816	Eastern Red Cedar	6	Remain	4	No	No	No			
1817	Eastern Red Cedar	7	Remain	4	No	No	No			
1818	Eastern Red Cedar	6	Remain	4	No	No	No			
1819	Eastern Red Cedar	5	Remain	4	No	No	No			
1820	Eastern Red Cedar	6	Remain	4	No	No	No			
1821	Eastern Red Cedar	6.5	Remain	4	No	No	No			
1822	Eastern Red Cedar	9	Remain	4	No	No	No			
1823	Eastern Red Cedar	3	Remain	4	No	No	No			
1824	Eastern Red Cedar	3	Remain	4	No	No	No			

Tree Number	Species	Caliper (Inches)	Remove or Remain	Tree Health (1-5)	Disease (Y/N)	Insect (Y/N	Structural (Y/N	Mitigation Required (Cal. In.)	Mitigation Required for Secondary Trees	Positive Credits (Tree)
1825	Eastern Red Cedar	1.5	Remove	4	No	No	No		4	
1826	Eastern Red Cedar	8	Remain	4	No	No	No			
1827	Eastern Red Cedar	10	Remain	3	No	No	No			
1828	Eastern Red Cedar	4.5	Remain	4	No	No	No			
1829	Eastern Red Cedar	8.5	Remain	4	No	No	No			
1830	Eastern Red Cedar	6	Remain	4	No	No	No			
1831	Eastern Red Cedar	5	Remain	4	No	No	No			
1832	Eastern Red Cedar	4	Remain	4	No	No	No			
1833	Eastern Red Cedar	2.5	Remain	4	No	No	No			
1834	Eastern Red Cedar	6	Remain	4	No	No	No			
1835	Eastern Red Cedar	4	Remain	4	No	No	No			
1836	Eastern Red Cedar	6	Remain	3	No	No	No			
1837	Eastern Red Cedar	7.5	Remain	4	No	No	No			
1838	Eastern Red Cedar	6	Remain	4	No	No	No			
1839	Eastern Red Cedar	5.5	Remain	3	No	No	No			
1840	Eastern Red Cedar	8	Remain	4	No	No	No			
1841	Eastern Red Cedar	3.5	Remain	4	No	No	No			
1842	Eastern Red Cedar	10	Remain	4	No	No	No			
1843	Eastern Red Cedar	5.5	Remain	4	No	No	No			
1844	Eastern Red Cedar	7.5	Remain	4	No	No	No			
1845	Eastern Red Cedar	7	Remain	4	No	No	No			
1846	Eastern Red Cedar	2.5	Remain	2	No	No	No			
1847	Eastern Red Cedar	7	Remain	4	No	No	No			
1848	Eastern Red Cedar	5	Remain	3	No	No	No			
1849	Eastern Red Cedar	2.5	Remain	4	No	No	No			
1850	Eastern Red Cedar	3.5	Remain	4	No	No	No			
1851	Eastern Red Cedar	2	Remain	4	No	No	No			
1852	Eastern Red Cedar	6	Remain	4	No	No	No			
1853	Eastern Red Cedar	3	Remain	4	No	No	No			
1854	Eastern Red Cedar	3	Remain	4	No	No	No			
1855	Eastern Red Cedar	4	Remain	4	No	No	No			
1856	Eastern Red Cedar	3.5	Remain	4	No	No	No			
1857	Eastern Red Cedar	5	Remain	2	No	No	No			
1858	Eastern Red Cedar	1.5	Remain	4	No	No	No			
1859	Eastern Red Cedar	3.5	Remain	4	No	No	No			
1860	Eastern Red Cedar	3	Remain	4	No	No	No			
1861	Eastern Red Cedar	4	Remain	4	No	No	No			
1862	Eastern Red Cedar	4	Remain	4	No	No	No			
1863	Eastern Red Cedar	1.5	Remain	4	No	No	No			
1864	Eastern Red Cedar	1.5	Remain	4	No	No	No			
1865	Eastern Red Cedar	2.5	Remain	4	No	No	No			
1866	Eastern Red Cedar	2.5	Remain	4	No	No	No			
1867	Eastern Red Cedar	2	Remain	4	No	No	No			
1868	Eastern Red Cedar	3	Remain	4	No	No	No			
1869	Eastern Red Cedar	6.5	Remain	4	No	No	No			
1870	Eastern Red Cedar	8	Remain	4	No	No	No			
1871	Eastern Red Cedar	8.5	Remain	4	No	No	No			
1872	Eastern Red Cedar	8	Remain	4	No	No	No			
1873	Eastern Red Cedar	2.5	Remain	4	No	No	No			
1874	Eastern Red Cedar	3	Remain	4	No	No	No			
1875	Eastern Red Cedar	8	Remain	4	No	No	No			
1876	Eastern Red Cedar	4	Remain	4	No	No	No			
1877	Eastern Red Cedar	4	Remain	4	No	No	No			
1878	Eastern Red Cedar	6	Remain	4	No	No	No			
1879	Eastern Red Cedar	2	Remain	4	No	No	No			
1880	Eastern Red Cedar	4.5	Remain	4	No	No	No			
1881	Eastern Red Cedar	9	Remain	4	No	No	No			
1882	Eastern Red Cedar	3	Remain	4	No	No	No			
1883	Eastern Red Cedar	2	Remain	4	No	No	No			
1884	Eastern Red Cedar	4	Remain	4	No	No	No			
1885	Eastern Red Cedar	2.5	Remain	4	No	No	No			
1886	Eastern Red Cedar	1	Remain	4	No	No	No			
1887	Eastern Red Cedar	2.5	Remain	4	No	No	No			
1888	Eastern Red Cedar	9	Remain	4	No	No	No			
1889	Eastern Red Cedar	6.5	Remain	4	No	No	No			
1890	Eastern Red Cedar	3	Remain	4	No	No	No			
1891	Eastern Red Cedar	5	Remain	4	No	No	No			
1892	Eastern Red Cedar	2	Remain	4	No	No	No			
1893	Eastern Red Cedar	4.5	Remain	4	No	No	No			
1894	Eastern Red Cedar	4.5	Remain	4	No	No	No			
1895	Eastern Red Cedar	4	Remain	4	No	No	No			
1896	Eastern Red Cedar	4	Remain	4	No	No	No			
1897	Eastern Red Cedar	1	Remain	4	No	No	No			
1898	Eastern Red Cedar	4	Remain	4	No	No	No			
1899	Eastern Red Cedar	4	Remain	4	No	No	No			
1900	Eastern Red Cedar	4.5	Remain	4	No	No	No			
1901	Eastern Red Cedar	4	Remain	4	No	No	No			
1902	Eastern Red Cedar	4.5	Remain	4	No	No	No			
1903	Eastern Red Cedar	2	Remain	4	No	No	No			
1904	Eastern Red Cedar	6	Remain	4	No	No	No			
1905	Eastern Red Cedar	7	Remain	4	No	No	No			
1906	Eastern Red Cedar	1.5	Remain	4	No	No	No			
1907	Eastern Red Cedar	6.5	Remain	4	No	No	No			
1908	Eastern Red Cedar	6	Remain	4	No	No	No			
1909	Eastern Red Cedar	5.5	Remain	4	No	No	No			
1910	Eastern Red Cedar	5.5	Remain	4	No	No	No			
1911	Eastern Red Cedar	9.5	Remain	4	No	No	No			
1912	Eastern Red Cedar	5.5	Remain	4	No	No	No			
1913	Eastern Red Cedar	7	Remain	4	No	No	No			
1914	Eastern Red Cedar	7	Remain	4	No	No	No			
1915	Eastern Red Cedar	7.5	Remain	4	No	No	No			
1916	Eastern Red Cedar	4	Remain	4	No	No	No			
1917	Eastern Red Cedar	5	Remove	4	No	No	No		4	
1918	Eastern Red Cedar	7	Remain	4	No	No	No			
1919	Eastern Red Cedar	10	Remain	4	No	No	No			
1920	Eastern Red Cedar	10.5	Remove	4	No	No	No		4	
1921	Eastern Red Cedar	8.5	Remain	4	No	No	No			
1922	Eastern Red Cedar	8.5	Remain	4	No	No	No			
1923	Eastern Red Cedar	9.5	Remain	4	No	No	No			
1924	Eastern Red Cedar	8	Remain	4	No	No	No			
1925	Eastern Red Cedar	3.5	Remain	4	No	No	No			
1926	Eastern Red Cedar	6.5	Remain	4	No	No	No			
1927	Eastern Red Cedar	5	Remain	4	No	No	No			
1928	Eastern Red Cedar	4	Remain	4	No	No	No			
1929	Eastern Red Cedar	5	Remain	4	No	No	No			
1930	Eastern Red Cedar	6	Remain	4	No	No	No			
1931	Eastern Red Cedar	5	Remain	4	No	No	No			
1932	Eastern Red Cedar	6.5	Remain	4	No	No	No			
1933	Eastern Red Cedar	8	Remain	4	No	No	No			
1934	Eastern Red Cedar	6	Remain	4	No	No	No			
1935	Eastern Red Cedar	9.5	Remain	4	No	No	No			
1936	Eastern Red Cedar	4.5	Remain	4	No	No	No			
1937	Eastern Red Cedar	8.5	Remain	4	No	No	No			
1938	Eastern Red Cedar	11	Remain	4	No	No	No			
1939	Eastern Red Cedar	11.5	Remain	4	No	No	No			
1940	Eastern Red Cedar	9.5	Remain	4	No	No	No			
1941	Eastern Red Cedar	9	Remain	4	No	No	No			
1942	Eastern Red Cedar	10.5	Remain	4	No	No	No			
1943	Eastern Red Cedar	3	Remain	4	No	No	No			
1944	Eastern Red Cedar	6.5	Remain	4	No	No	No			
1945	Eastern Red Cedar	2	Remain	4	No	No	No			
1946	Eastern Red Cedar	1	Remain	4	No	No	No			
1947	Eastern Red Cedar	2.5	Remain	4	No	No	No			

JOHNSON VOLK CONSULTING
TBPELS Engineering Firm No. 11962 / Land Surveying Firm No. 10194033
704 Central Parkway East | Suite 1200 | Plano, TX 75074 | 972.201.3100

JUNIPER
PHASE 1
CITY OF ROCKWALL
ROCKWALL COUNTY, TEXAS

TREE SURVEY PLAN

DETAILED TREE SURVEY AND
TREE PRESERVATION PLAN

REGISTERED LANDSCAPE ARCHITECT
CODY L. JOHNSON
2833
STATE OF TEXAS

December 29, 2025

SCALE:
REFER TO DETAILS
One Inch

JVC No MJP009A

J:\jvc-dfiles\projects\mjp\mjp009A\dwg\mjp009a - tree survey plan.dwg

Tree Number	Species	Caliper (Inches)	Remove or Remain	Tree Health (1-5)	Disease (Y/N)	Insect (Y/N	Structural (Y/N	Mitigation Required (Cal. In.)	Mitigation Required for Secondary Trees	Positive Credits (Tree)
1948	Eastern Red Cedar	3	Remain	4	No	No	No			
1949	Eastern Red Cedar	4.5	Remain	4	No	No	No			
1950	Eastern Red Cedar	2.5	Remain	4	No	No	No			
1951	Eastern Red Cedar	11	Remain	4	No	No	No			
1952	Eastern Red Cedar	5	Remain	4	No	No	No			
1953	Eastern Red Cedar	6.5	Remain	4	No	No	No			
1954	Eastern Red Cedar	5.5	Remain	4	No	No	No			
1955	Eastern Red Cedar	4.5	Remain	4	No	No	No			
1956	Eastern Red Cedar	5	Remain	4	No	No	No			
1957	Eastern Red Cedar	4.5	Remain	4	No	No	No			
1958	Eastern Red Cedar	1	Remain	4	No	No	No			
1959	Eastern Red Cedar	7.5	Remain	4	No	No	No			
1960	Eastern Red Cedar	9	Remain	4	No	No	No			
1961	Eastern Red Cedar	5	Remain	4	No	No	No			
1962	Eastern Red Cedar	10.5	Remain	4	No	No	No			
1963	Eastern Red Cedar	5.5	Remain	4	No	No	No			
1964	Eastern Red Cedar	8.5	Remain	4	No	No	No			
1965	Eastern Red Cedar	3	Remain	4	No	No	No			
1966	Eastern Red Cedar	2	Remain	4	No	No	No			
1967	Eastern Red Cedar	2.5	Remain	4	No	No	No			
1968	Eastern Red Cedar	2	Remain	4	No	No	No			
1969	Eastern Red Cedar	1.5	Remain	4	No	No	No			
1970	Eastern Red Cedar	2.5	Remain	4	No	No	No			
1971	Eastern Red Cedar	2	Remain	4	No	No	No			
1972	Eastern Red Cedar	3	Remain	4	No	No	No			
1973	Eastern Red Cedar	3.5	Remain	4	No	No	No			
1974	Eastern Red Cedar	3.5	Remain	4	No	No	No			
1975	Eastern Red Cedar	6.5	Remain	4	No	No	No			
1976	Eastern Red Cedar	3	Remain	4	No	No	No			
1977	Eastern Red Cedar	2	Remain	4	No	No	No			
1978	Eastern Red Cedar	4	Remain	4	No	No	No			
1979	Eastern Red Cedar	1.5	Remain	4	No	No	No			
1980	Eastern Red Cedar	4	Remain	4	No	No	No			
1981	Eastern Red Cedar	3.5	Remain	4	No	No	No			
1982	Eastern Red Cedar	4	Remain	4	No	No	No			
1983	Eastern Red Cedar	10.5	Remain	4	No	No	No			
1984	Eastern Red Cedar	3	Remain	4	No	No	No			
1985	Eastern Red Cedar	8	Remain	4	No	No	No			
1986	Eastern Red Cedar	6	Remain	4	No	No	No			
1987	Eastern Red Cedar	6	Remain	4	No	No	No			
1988	Eastern Red Cedar	1.5	Remain	4	No	No	No			
1989	Eastern Red Cedar	8	Remain	4	No	No	No			
1990	Eastern Red Cedar	5.5	Remain	4	No	No	No			
1991	Eastern Red Cedar	9	Remain	4	No	No	No			
1992	Eastern Red Cedar	7	Remain	4	No	No	No			
1993	Eastern Red Cedar	5	Remain	4	No	No	No			
1994	Eastern Red Cedar	3	Remain	4	No	No	No			
1995	Eastern Red Cedar	4	Remain	4	No	No	No			
1996	Eastern Red Cedar	7	Remain	4	No	No	No			
1997	Eastern Red Cedar	1	Remain	4	No	No	No			
1998	Eastern Red Cedar	7	Remain	4	No	No	No			
1999	Eastern Red Cedar	3	Remain	4	No	No	No			
2000	Eastern Red Cedar	4.5	Remain	4	No	No	No			
2102	Eastern Red Cedar	2.5	Remain	4	No	No	No			
2103	Eastern Red Cedar	2	Remain	4	No	No	No			
2104	Eastern Red Cedar	3	Remain	4	No	No	No			
2105	Eastern Red Cedar	5	Remain	4	No	No	No			
2106	Eastern Red Cedar	3	Remain	4	No	No	No			
2107	Eastern Red Cedar	7.5	Remain	4	No	No	No			
2108	Eastern Red Cedar	2.5	Remain	4	No	No	No			
2109	Eastern Red Cedar	4	Remain	4	No	No	No			
2110	Eastern Red Cedar	3	Remain	4	No	No	No			
2111	Eastern Red Cedar	2.5	Remain	4	No	No	No			
2112	Eastern Red Cedar	3.5	Remain	4	No	No	No			
2113	Eastern Red Cedar	3	Remain	4	No	No	No			
2114	Eastern Red Cedar	3.5	Remain	4	No	No	No			
2115	Eastern Red Cedar	3.5	Remain	4	No	No	No			
2116	Eastern Red Cedar	1	Remain	4	No	No	No			
2117	Eastern Red Cedar	3	Remain	4	No	No	No			
2118	Eastern Red Cedar	6.5	Remain	4	No	No	No			
2119	Eastern Red Cedar	3	Remain	4	No	No	No			
2120	Eastern Red Cedar	4	Remain	4	No	No	No			
2121	Eastern Red Cedar	3.5	Remain	4	No	No	No			
2122	Eastern Red Cedar	2.5	Remain	4	No	No	No			
2123	Eastern Red Cedar	3	Remain	4	No	No	No			
2124	Eastern Red Cedar	5	Remain	4	No	No	No			
2125	Eastern Red Cedar	5	Remain	4	No	No	No			
2126	Eastern Red Cedar	6.5	Remain	4	No	No	No			
2127	Eastern Red Cedar	1	Remain	4	No	No	No			
2128	Eastern Red Cedar	2.5	Remain	4	No	No	No			
2129	Cedar Elm	8	Remain	4	No	No	No			
2130	Eastern Red Cedar	4.5	Remain	4	No	No	No			
2131	Eastern Red Cedar	4	Remain	4	No	No	No			
2132	Eastern Red Cedar	5	Remain	4	No	No	No			
2133	Eastern Red Cedar	7	Remain	4	No	No	No			
2134	Eastern Red Cedar	7	Remain	4	No	No	No			
2135	Eastern Red Cedar	3	Remain	4	No	No	No			
2136	Eastern Red Cedar	5.5	Remain	4	No	No	No			
2137	Eastern Red Cedar	2	Remain	4	No	No	No			
2138	Eastern Red Cedar	6	Remain	4	No	No	No			
2139	Eastern Red Cedar	6	Remain	4	No	No	No			
2140	Eastern Red Cedar	4.5	Remain	2	No	No	No			
2141	Eastern Red Cedar	7	Remain	4	No	No	No			
2142	Eastern Red Cedar	2.5	Remain	4	No	No	No			
2143	Eastern Red Cedar	5	Remain	4	No	No	No			
2144	Eastern Red Cedar	7	Remain	4	No	No	No			
2145	Eastern Red Cedar	5.5	Remain	4	No	No	No			
2146	Eastern Red Cedar	10	Remain	4	No	No	No			
2147	Eastern Red Cedar	4	Remain	4	No	No	No			
2148	Eastern Red Cedar	15	Remain	4	No	No	No			
2149	Eastern Red Cedar	6.5	Remain	4	No	No	No			
2150	Eastern Red Cedar	3.5	Remain	4	No	No	No			
2151	Eastern Red Cedar	5.5	Remain	4	No	No	No			
2152	Eastern Red Cedar	5	Remain	4	No	No	No			
2153	Eastern Red Cedar	5	Remain	4	No	No	No			
2154	Eastern Red Cedar	1	Remain	4	No	No	No			
2155	Eastern Red Cedar	2	Remain	4	No	No	No			
2156	Eastern Red Cedar	2	Remain	4	No	No	No			
2157	Eastern Red Cedar	1.5	Remain	4	No	No	No			
2158	Eastern Red Cedar	9.5	Remain	3	No	No	No			
2159	Eastern Red Cedar	10	Remain	4	No	No	No			
2160	Eastern Red Cedar	2.5	Remain	4	No	No	No			
2161	Eastern Red Cedar	2	Remain	4	No	No	No			
2162	Eastern Red Cedar	1.5	Remain	4	No	No	No			
2163	Eastern Red Cedar	8	Remain	4	No	No	No			
2164	Eastern Red Cedar	9	Remain	2	No	No	No			
2165	Eastern Red Cedar	4.5	Remain	4	No	No	No			
2166	Eastern Red Cedar	7	Remain	4	No	No	No			
2167	Eastern Red Cedar	1.5	Remain	4	No	No	No			
2168	Eastern Red Cedar	1.5	Remain	4	No	No	No			
2169	Cedar Elm	8	Remain	4	No	No	No			
2170	Eastern Red Cedar	4	Remain	4	No	No	No			
2171	Eastern Red Cedar	7.5	Remain	4	No	No	No			

Tree Number	Species	Caliper (Inches)	Remove or Remain	Tree Health (1-5)	Disease (Y/N)	Insect (Y/N	Structural (Y/N	Mitigation Required (Cal. In.)	Mitigation Required for Secondary Trees	Positive Credits (Tree)
2172	Eastern Red Cedar	7	Remain	4	No	No	No			
2173	Eastern Red Cedar	4.5	Remain	4	No	No	No			
2174	American Elm	13.5	Remain	4	No	No	No			
2175	Eastern Red Cedar	3.5	Remain	4	No	No	No			
2176	Eastern Red Cedar	4.5	Remain	4	No	No	No			
2177	Eastern Red Cedar	3	Remain	4	No	No	No			
2178	Eastern Red Cedar	7	Remain	4	No	No	No			
2179	Eastern Red Cedar	2.5	Remain	4	No	No	No			
2180	Eastern Red Cedar	1	Remain	4	No	No	No			
2181	Eastern Red Cedar	6	Remain	4	No	No	No			
2182	Eastern Red Cedar	5.5	Remain	4	No	No	No			
2183	Eastern Red Cedar	3.5	Remain	4	No	No	No			
2184	Eastern Red Cedar	2	Remain	4	No	No	No			
2185	Eastern Red Cedar	0.5	Remain	4	No	No	No			
2186	Eastern Red Cedar	7	Remain	4	No	No	No			
2187	Eastern Red Cedar	4	Remain	4	No	No	No			
2188	Eastern Red Cedar	0.5	Remain	4	No	No	No			
2189	Eastern Red Cedar	4	Remain	4	No	No	No			
2190	Eastern Red Cedar	5.5	Remain	3	No	No	No			
2191	Eastern Red Cedar	5	Remain	3	No	No	No			
2192	Eastern Red Cedar	1.5	Remain	4	No	No	No			
2193	Eastern Red Cedar	2	Remain	4	No	No	No			
2194	Eastern Red Cedar	1.5	Remain	4	No	No	No			
2195	Eastern Red Cedar	1.5	Remain	4	No	No	No			
2196	Eastern Red Cedar	1.5	Remain	4	No	No	No			
2197	Eastern Red Cedar	9	Remain	4	No	No	No			
2198	Eastern Red Cedar	8.5	Remain	3	No	No	No			
2199	Eastern Red Cedar	5.5	Remain	4	No	No	No			
2200	Eastern Red Cedar	6	Remain	3	No	No	No			
2201	Eastern Red Cedar	3	Remain	4	No	No	No			
2202	Eastern Red Cedar	4	Remain	4	No	No	No			
2203	Eastern Red Cedar	3	Remain	4	No	No	No			
2204	Eastern Red Cedar	6	Remain	4	No	No	No			
2205	Eastern Red Cedar	7.5	Remain	4	No	No	No			
2206	American Elm	10	Remain	4	No	No	No			
2207	American Elm	8	Remain	4	No	No	No			
2208	American Elm	4.5	Remain	4	No	No	No			
2209	Eastern Red Cedar	4.5	Remain	4	No	No	No			
2210	American Elm	4	Remain	4	No	No	No			
2211	Eastern Red Cedar	3.5	Remain	4	No	No	No			
2212	American Elm	9	Remain	4	No	No	No			
2213	Eastern Red Cedar	3.5	Remain	4	No	No	No			
2214	Eastern Red Cedar	4	Remain	4	No	No	No			
2215	Eastern Red Cedar	11	Remain	4	No	No	No			
2216	Eastern Red Cedar	10.5	Remain	4	No	No	No			
2217	Eastern Red Cedar	8.5	Remain	4	No	No	No			
2218	Eastern Red Cedar	7.5	Remain	4	No	No	No			
2219	Eastern Red Cedar	8.5	Remain	4	No	No	No			
2220	Eastern Red Cedar	3.5	Remain	4	No	No	No			
2221	Eastern Red Cedar	3.5	Remain	4	No	No	No			
2222	Eastern Red Cedar	1.5	Remain	4	No	No	No			
2223	Eastern Red Cedar	7	Remain	4	No	No	No			
2224	Eastern Red Cedar	7.5	Remain	4	No	No	No			
2225	Eastern Red Cedar	6.5	Remain	4	No	No	No			
2226	Eastern Red Cedar	2.5	Remain	4	No	No	No			
2227	Eastern Red Cedar	6	Remain	4	No	No	No			
2228	American Elm	8.5	Remain	4	No	No	No			
2229	Eastern Red Cedar	3	Remain	4	No	No	No			
2230	Eastern Red Cedar	7	Remain	3	No	No	No			
2231	Common Persimmon	5.5	Remain	4	No	No	No			
2232	Eastern Red Cedar	3.5	Remain	4	No	No	No			
2233	Common Persimmon	8.5	Remain	2	No	No	No			
2234	Eastern Red Cedar	3	Remain	4	No	No	No			
2235	Eastern Red Cedar	1	Remain	4	No	No	No			
2236	Cedar Elm	5.5	Remain	4	No	No	No			
2237	Cedar Elm	6	Remain	4	No	No	No			
2238	Eastern Red Cedar	6	Remain	2	No	No	No			
2239	Eastern Red Cedar	3.5	Remain	4	No	No	No			
2240	Cedar Elm	8	Remain	4	No	No	No			
2241	Eastern Red Cedar	6.5	Remain	2	No	No	No			
2242	Eastern Red Cedar	6	Remain	4	No	No	No			
2243	Eastern Red Cedar	8	Remain	4	No	No	No			
2244	Cedar Elm	5	Remain	4	No	No	No			
2245	Cedar Elm	4	Remain	4	No	No	No			
2246	Eastern Red Cedar	3.5	Remain	4	No	No	No			
2247	Eastern Red Cedar	4	Remain	4	No	No	No			
2248	Eastern Red Cedar	3	Remain	2	No	No	No			
2249	Eastern Red Cedar	3	Remain	4	No	No	No			
2250	Eastern Red Cedar	1.5	Remain	4	No	No	No			
2251	Eastern Red Cedar	3	Remain	4	No	No	No			
2252	Eastern Red Cedar	4	Remain	4	No	No	No			
2253	Eastern Red Cedar	6	Remain	4	No	No	No			
2254	Eastern Red Cedar	7	Remain	4	No	No	No			
2255	Eastern Red Cedar	5	Remain	4	No	No	No			
2256	Eastern Red Cedar	6	Remain	4	No	No	No			
2257	Eastern Red Cedar	8	Remain	4	No	No	No			
2258	Eastern Red Cedar	5	Remain	4	No	No	No			
2259	Eastern Red Cedar	3	Remain	4	No	No	No			
2260	Eastern Red Cedar	3	Remain	4	No	No	No			
2261	Eastern Red Cedar	4	Remain	4	No	No	No			
2262	Eastern Red Cedar	3.5	Remain	4	No	No	No			
2263	Eastern Red Cedar	3.5	Remain	4	No	No	No			
2264	Eastern Red Cedar	4	Remain	4	No	No	No			
2265	Eastern Red Cedar	3.5	Remain	4	No	No	No			
2266	American Elm	12	Remain	4	No	No	No			
2267	Eastern Red Cedar	5	Remain	4	No	No	No			
2268	Eastern Red Cedar	2.5	Remain	4	No	No	No			
2269	Eastern Red Cedar	6.5	Remain	4	No	No	No			
2270	Eastern Red Cedar	6	Remain	2	No	No	No			
2271	Eastern Red Cedar	4	Remain	4	No	No	No			
2272	Eastern Red Cedar	6	Remain	4	No	No	No			
2273	Cedar Elm	15.5	Remain	4	No	No	No			
2274	Eastern Red Cedar	3	Remain	4	No	No	No			
2275	Eastern Red Cedar	4.5	Remain	4	No	No	No			
2276	Eastern Red Cedar	3.5	Remain	4	No	No	No			
2277	Eastern Red Cedar	3	Remain	4	No	No	No			
2278	Eastern Red Cedar	3.5	Remain	4	No	No	No			
2279	Cedar Elm	16.5	Remain	4	No	No	No			
2280	Eastern Red Cedar	5.5	Remain	4	No	No	No			
2281	Eastern Red Cedar	5	Remain	4	No	No	No			
2282	Cedar Elm	5	Remain	4	No	No	No			
2283	Eastern Red Cedar	1	Remain	4	No	No	No			
2284	Eastern Red Cedar	3	Remain	4	No	No	No			
2285	Eastern Red Cedar	8	Remain	4	No	No	No			
2286	Eastern Red Cedar	4	Remain	4	No	No	No			
2287	Eastern Red Cedar	2.5	Remain	4	No	No	No			
2288	Cedar Elm	4.5	Remain	4	No	No	No			
2289	Eastern Red Cedar	4.5	Remain	4	No	No	No			
2290	Cedar Elm	5	Remain	2	No	No	No			
2291	Eastern Red Cedar	5.5	Remain	4	No	No	No			
2292	Cedar Elm	7.5	Remain	2	No	No	No			
2293	Eastern Red Cedar	4	Remain	4	No	No	No			
2294	Cedar Elm	4	Remain	4	No	No	No			

JOHNSON VOLK CONSULTING
TBPELS Engineering Firm No. 11962 / Land Surveying Firm No. 10194033
704 Central Parkway East | Suite 1200 | Plano, TX 75074 | 972.201.3100

JUNIPER
PHASE 1
CITY OF ROCKWALL
ROCKWALL COUNTY, TEXAS

TREE SURVEY PLAN

DETAILED TREE SURVEY AND
TREE PRESERVATION PLAN

REGISTERED LANDSCAPE ARCHITECT
CODY L. JOHNSON
2833
STATE OF TEXAS

December 29, 2025

SCALE:
REFER TO DETAILS
One Inch

JVC No MJP009A

I:\cjv-x-drive\projects\mjp\mjp009A\dwg\mjp009a - tree survey plan.dwg

Tree Number	Species	Caliper (Inches)	Remove or Remain	Tree Health (1-5)	Disease (Y/N)	Insect (Y/N	Structural (Y/N	Mitigation Required (Cal. In.)	Mitigation Required for Secondary Trees	Positive Credits (Tree)
2295	Eastern Red Cedar	4	Remain	4	No	No	No			
2296	Eastern Red Cedar	3	Remain	4	No	No	No			
2297	Cedar Elm	5.5	Remain	4	No	No	No			
2298	Cedar Elm	4.5	Remain	4	No	No	No			
2299	Eastern Red Cedar	4	Remain	4	No	No	No			
2300	American Elm	7	Remain	2	No	No	No			
2301	Eastern Red Cedar	3.5	Remain	4	No	No	No			
2355	Eastern Red Cedar	3.5	Remain	4	No	No	No			
2357	Eastern Red Cedar	4.5	Remain	4	No	No	No			
2358	Eastern Red Cedar	3.5	Remain	4	No	No	No			
2360	Eastern Red Cedar	4	Remain	4	No	No	No			
2373	American Elm	11.5	Remain	2	No	No	No			
2374	Eastern Red Cedar	2	Remain	4	No	No	No			
2378	Eastern Red Cedar	5.5	Remain	4	No	No	No			
2384	Eastern Red Cedar	4	Remain	4	No	No	No			
2386	Eastern Red Cedar	3	Remain	4	No	No	No			
2387	American Elm	13	Remain	4	No	No	No			
2388	Eastern Red Cedar	2.5	Remain	4	No	No	No			
2389	Eastern Red Cedar	4	Remain	4	No	No	No			
2400	Eastern Red Cedar	4	Remain	4	No	No	No			
2401	Eastern Red Cedar	3	Remain	4	No	No	No			
2402	American Elm	5	Remain	4	No	No	No			
2403	Eastern Red Cedar	5.5	Remain	4	No	No	No			
2404	Eastern Red Cedar	3	Remain	4	No	No	No			
2405	Eastern Red Cedar	10.5	Remain	4	No	No	No			
2406	Eastern Red Cedar	6.5	Remain	4	No	No	No			
2407	Eastern Red Cedar	2	Remain	4	No	No	No			
2408	Eastern Red Cedar	5	Remain	4	No	No	No			
2409	Eastern Red Cedar	3.5	Remain	4	No	No	No			
2410	Eastern Red Cedar	3.5	Remain	4	No	No	No			
2411	Eastern Red Cedar	3.5	Remain	4	No	No	No			
2412	Eastern Red Cedar	7	Remain	2	No	No	No			
2413	Eastern Red Cedar	3.5	Remain	4	No	No	No			
2414	Eastern Red Cedar	3.5	Remain	2	No	No	No			
2415	Eastern Red Cedar	2.5	Remain	4	No	No	No			
2416	Eastern Red Cedar	2.5	Remain	4	No	No	No			
2417	Eastern Red Cedar	2	Remain	3	No	No	No			
2418	Eastern Red Cedar	3	Remain	4	No	No	No			
2419	Eastern Red Cedar	3	Remain	4	No	No	No			
2420	Eastern Red Cedar	4	Remain	4	No	No	No			
2421	Eastern Red Cedar	4.5	Remain	4	No	No	No			
2422	Eastern Red Cedar	4	Remain	4	No	No	No			
2423	Eastern Red Cedar	5.5	Remain	4	No	No	No			
2424	Cedar Elm	5.5	Remain	4	No	No	No			
2425	Eastern Red Cedar	6	Remain	4	No	No	No			
2426	Eastern Red Cedar	9	Remain	4	No	No	No			
2427	Eastern Red Cedar	5.5	Remain	4	No	No	No			
2428	Eastern Red Cedar	6	Remain	4	No	No	No			
2429	Common Persimmon	4.5	Remain	4	No	No	No			
2430	Cedar Elm	4.5	Remain	3	No	No	No			
2431	Eastern Red Cedar	10	Remain	4	No	No	No			
2432	Eastern Red Cedar	11	Remove	4	No	No	No		4	
2433	Eastern Red Cedar	4	Remove	4	No	No	No		4	
2434	Cedar Elm	5	Remain	4	No	No	No			
2435	Eastern Red Cedar	5.5	Remove	4	No	No	No		4	
2436	Eastern Red Cedar	6	Remove	4	No	No	No		4	
2437	Eastern Red Cedar	7	Remove	4	No	No	No		4	
2438	Eastern Red Cedar	4	Remove	4	No	No	No		4	
2439	Eastern Red Cedar	3.5	Remove	4	No	No	No		4	
2440	Eastern Red Cedar	9	Remove	3	No	No	No		4	
2441	Eastern Red Cedar	7	Remove	4	No	No	No		4	
2442	Eastern Red Cedar	8.5	Remove	4	No	No	No		4	
2443	Eastern Red Cedar	8	Remove	4	No	No	No		4	
2444	Eastern Red Cedar	8	Remove	4	No	No	No		4	
2445	Eastern Red Cedar	13	Remain	4	No	No	No			
2446	Eastern Red Cedar	12	Remain	4	No	No	No			
2447	White Ash	25	Remain	4	No	No	No			
2448	Eastern Red Cedar	6.5	Remain	4	No	No	No			
2449	Eastern Red Cedar	7.5	Remain	4	No	No	No			
2450	Eastern Red Cedar	7.5	Remain	4	No	No	No			
2451	Eastern Red Cedar	9	Remain	4	No	No	No			
2452	Eastern Red Cedar	11	Remain	4	No	No	No			
2453	Eastern Red Cedar	2	Remain	4	No	No	No			
2454	Eastern Red Cedar	3	Remain	4	No	No	No			
2455	Eastern Red Cedar	5	Remain	4	No	No	No			
2456	Eastern Red Cedar	5.5	Remain	4	No	No	No			
2457	Eastern Red Cedar	5.5	Remain	4	No	No	No			
2458	Eastern Red Cedar	9.5	Remain	4	No	No	No			
2459	Eastern Red Cedar	4.5	Remain	4	No	No	No			
2460	Eastern Red Cedar	8.5	Remain	4	No	No	No			
2461	Eastern Red Cedar	6	Remain	4	No	No	No			
2462	Eastern Red Cedar	4.5	Remain	4	No	No	No			
2463	Eastern Red Cedar	9	Remain	4	No	No	No			
2464	Eastern Red Cedar	5	Remain	4	No	No	No			
2465	Eastern Red Cedar	7	Remain	4	No	No	No			
2466	Eastern Red Cedar	6	Remain	4	No	No	No			
2467	Eastern Red Cedar	10	Remain	4	No	No	No			
2468	Eastern Red Cedar	6	Remain	4	No	No	No			
2469	Eastern Red Cedar	7	Remain	4	No	No	No			
2470	Eastern Red Cedar	7	Remain	4	No	No	No			
2471	Eastern Red Cedar	9	Remain	4	No	No	No			
2472	Eastern Red Cedar	6	Remain	4	No	No	No			
2473	Eastern Red Cedar	13	Remain	4	No	No	No			
2474	American Elm	9.5	Remain	4	No	No	No			
2475	Common Persimmon	4.5	Remain	4	No	No	No			
2476	Eastern Red Cedar	3.5	Remain	4	No	No	No			
2477	Common Persimmon	4	Remain	4	No	No	No			
2478	Eastern Red Cedar	3.5	Remain	4	No	No	No			
2479	Eastern Red Cedar	9	Remain	4	No	No	No			
2480	Eastern Red Cedar	5	Remain	3	No	No	No			
2481	Eastern Red Cedar	9	Remain	4	No	No	No			
2482	Eastern Red Cedar	8	Remain	4	No	No	No			
2483	Eastern Red Cedar	5	Remain	4	No	No	No			
2484	Eastern Red Cedar	7	Remain	4	No	No	No			
2485	Eastern Red Cedar	6.5	Remain	4	No	No	No			
2486	Eastern Redbud	11.5	Remain	4	No	No	No			
2487	Eastern Red Cedar	15	Remain	4	No	No	No			
2488	Eastern Red Cedar	1	Remain	4	No	No	No			
2489	Eastern Red Cedar	1	Remain	4	No	No	No			
2490	Eastern Red Cedar	18	Remain	4	No	No	No			
2491	Eastern Red Cedar	8	Remain	4	No	No	No			
2492	Eastern Red Cedar	8	Remain	4	No	No	No			
2493	Eastern Red Cedar	8	Remain	4	No	No	No			
2494	Eastern Red Cedar	6	Remain	4	No	No	No			
2495	Eastern Red Cedar	5	Remove	4	No	No	No		4	
2496	Eastern Red Cedar	5	Remove	4	No	No	No		4	
2497	Eastern Red Cedar	6	Remove	4	No	No	No		4	
2498	Eastern Red Cedar	6	Remove	4	No	No	No		4	
2499	Eastern Red Cedar	9.5	Remove	4	No	No	No		4	
2500	Eastern Red Cedar	4.5	Remove	4	No	No	No		4	
2501	Eastern Red Cedar	4	Remain	4	No	No	No			
2502	Eastern Red Cedar	10.5	Remain	4	No	No	No			
2503	Eastern Red Cedar	13	Remain	4	No	No	No			

Tree Number	Species	Caliper (Inches)	Remove or Remain	Tree Health (1-5)	Disease (Y/N)	Insect (Y/N	Structural (Y/N	Mitigation Required (Cal. In.)	Mitigation Required for Secondary Trees	Positive Credits (Tree)
2504	Eastern Red Cedar	4.5	Remain	4	No	No	No			
2505	Eastern Red Cedar	10.5	Remain	4	No	No	No			
2506	Eastern Red Cedar	3.5	Remain	4	No	No	No			
2507	Eastern Red Cedar	1.5	Remain	4	No	No	No			
2508	Eastern Red Cedar	2	Remain	4	No	No	No			
2509	Eastern Red Cedar	7	Remain	4	No	No	No			
2510	Eastern Red Cedar	14.5	Remain	4	No	No	No			
2511	Eastern Red Cedar	6.5	Remain	4	No	No	No			
2512	Eastern Red Cedar	10	Remain	4	No	No	No			
2513	Common Persimmon	11	Remain	4	No	No	No			
2514	Eastern Red Cedar	14.5	Remain	4	No	No	No			
2515	Eastern Red Cedar	8.5	Remain	4	No	No	No			
2516	Common Persimmon	6	Remain	4	No	No	No			
2517	Eastern Red Cedar	11	Remain	4	No	No	No			
2518	Eastern Red Cedar	5	Remain	4	No	No	No			
2519	Eastern Red Cedar	6.5	Remain	4	No	No	No			
2520	Eastern Red Cedar	3	Remain	4	No	No	No			
2521	Eastern Red Cedar	7	Remain	4	No	No	No			
2522	Eastern Red Cedar	8.5	Remain	4	No	No	No			
2523	Eastern Red Cedar	9	Remain	4	No	No	No			
2524	Eastern Red Cedar	6	Remain	4	No	No	No			
2525	Eastern Red Cedar	6	Remain	4	No	No	No			
2526	Eastern Red Cedar	8.5	Remain	4	No	No	No			
2527	Eastern Red Cedar	10	Remain	4	No	No	No			
2528	Eastern Red Cedar	4.5	Remain	4	No	No	No			
2529	Eastern Red Cedar	6.5	Remain	4	No	No	No			
2530	Eastern Red Cedar	6	Remain	4	No	No	No			
2531	Eastern Red Cedar	6.5	Remain	4	No	No	No			
2532	Eastern Red Cedar	5.5	Remain	4	No	No	No			
2533	Eastern Red Cedar	3.5	Remain	4	No	No	No			
2534	Eastern Red Cedar	9	Remain	4	No	No	No			
2535	Eastern Red Cedar	10	Remain	4	No	No	No			
2536	Eastern Red Cedar	10	Remain	4	No	No	No			
2537	Eastern Red Cedar	2	Remain	4	No	No	No			
2538	Eastern Red Cedar	6	Remain	4	No	No	No			
2539	Eastern Red Cedar	5	Remain	4	No	No	No			
2540	Eastern Red Cedar	9.5	Remain	4	No	No	No			
2541	Eastern Red Cedar	6.5	Remain	4	No	No	No			
2542	Eastern Red Cedar	6	Remain	4	No	No	No			
2543	Eastern Red Cedar	6	Remain	4	No	No	No			
2544	Eastern Red Cedar	7	Remain	4	No	No	No			
2545	Eastern Red Cedar	5.5	Remain	4	No	No	No			
2546	Eastern Red Cedar	5.5	Remain	4	No	No	No			
2547	Eastern Red Cedar	5	Remain	4	No	No	No			
2548	Eastern Red Cedar	10	Remain	4	No	No	No			
2549	Eastern Red Cedar	5	Remain	4	No	No	No			
2550	Eastern Red Cedar	2.5	Remain	4	No	No	No			
2551	Eastern Red Cedar	4.5	Remain	4	No	No	No			
2552	Eastern Red Cedar	4.5	Remain	4	No	No	No			
2553	Eastern Red Cedar	3	Remain	4	No	No	No			
2554	Eastern Red Cedar	5.5	Remain	4	No	No	No			
4001	Eastern Red Cedar	4	Remove	4	No	No	No		4	
4002	Eastern Red Cedar	4	Remove	4	No	No	No		4	
4003	Eastern Red Cedar	4	Remove	4	No	No	No		4	
4004	Eastern Red Cedar	4	Remove	4	No	No	No		4	
4007	Eastern Red Cedar	4	Remain	4	No	No	No			
4008	Eastern Red Cedar	4	Remove	4	No	No	No		4	
4009	Eastern Red Cedar	4	Remove	4	No	No	No		4	
4010	Eastern Red Cedar	4	Remove	4	No	No	No		4	
4011	Eastern Red Cedar	4	Remove	4	No	No	No		4	
4012	Eastern Red Cedar	4	Remove	4	No	No	No		4	
4013	Eastern Red Cedar	4	Remove	4	No	No	No		4	
4014	Eastern Red Cedar	4	Remove	4	No	No	No		4	
4015	Eastern Red Cedar	4	Remove	4	No	No	No		4	
4016	Eastern Red Cedar	4	Remove	4	No	No	No		4	
4017	Eastern Red Cedar	4	Remove	4	No	No	No		4	
4018	Eastern Red Cedar	4	Remove	4	No	No	No		4	
4019	Eastern Red Cedar	4	Remove	4	No	No	No		4	
4020	Eastern Red Cedar	4	Remove	4	No	No	No		4	
4021	Eastern Red Cedar	4	Remove	4	No	No	No		4	
4022	Eastern Red Cedar	4	Remove	4	No	No	No		4	
4023	Eastern Red Cedar	4	Remove	4	No	No	No		4	
4024	Eastern Red Cedar	4	Remove	4	No	No	No		4	
4025	Eastern Red Cedar	4	Remove	4	No	No	No		4	
4026	Eastern Red Cedar	4	Remove	4	No	No	No		4	
4027	Eastern Red Cedar	4	Remove	4	No	No	No		4	
4028	Eastern Red Cedar	4	Remove	4	No	No	No		4	
4029	Eastern Red Cedar	4	Remove	4	No	No	No		4	
4030	Eastern Red Cedar	4	Remove	4	No	No	No		4	
4031	Eastern Red Cedar	4	Remove	4	No	No	No		4	
4032	Eastern Red Cedar	4	Remove	4	No	No	No		4	
4033	Eastern Red Cedar	4	Remove	4	No	No	No		4	
4034	Eastern Red Cedar	4	Remove	4	No	No	No		4	
4035	Eastern Red Cedar	4	Remove	4	No	No	No		4	
4036	Eastern Red Cedar	4	Remove	4	No	No	No		4	
4037	Eastern Red Cedar	4	Remove	4	No	No	No		4	
4038	Eastern Red Cedar	4	Remove	4	No	No	No		4	
4039	Eastern Red Cedar	4	Remove	4	No	No	No		4	
4040	Eastern Red Cedar	4	Remove	4	No	No	No		4	
4041	Eastern Red Cedar	4	Remove	4	No	No	No		4	
4050	Eastern Red Cedar	4	Remain	4	No	No	No			
4051	Eastern Red Cedar	4	Remain	4	No	No	No			
4053	Eastern Red Cedar	4	Remain	4	No	No	No			
4054	Eastern Red Cedar	4	Remain	4	No	No	No			
4056	Eastern Red Cedar	4	Remove	4	No	No	No		4	
4057	Eastern Red Cedar	4	Remove	4	No	No	No		4	
4058	Eastern Red Cedar	4	Remove	4	No	No	No		4	
4059	Eastern Red Cedar	4	Remove	4	No	No	No		4	
4060	Eastern Red Cedar	4	Remove	4	No	No	No		4	
4061	Eastern Red Cedar	4	Remain	4	No	No	No			
4062	Eastern Red Cedar	4	Remove	4	No	No	No		4	
4063	Eastern Red Cedar	4	Remove	4	No	No	No		4	
4064	Eastern Red Cedar	4	Remove	4	No	No	No		4	
4065	Eastern Red Cedar	4	Remove	4	No	No	No		4	
4066	Eastern Red Cedar	4	Remain	4	No	No	No			
4067	Eastern Red Cedar	4	Remove	4	No	No	No		4	
4068	Eastern Red Cedar	4	Remain	4	No	No	No			
4069	Eastern Red Cedar	4	Remain	4	No	No	No			
4070	Eastern Red Cedar	4	Remain	4	No	No	No			
4071	Eastern Red Cedar	4	Remain	4	No	No	No			
4072	Eastern Red Cedar	4	Remain	4	No	No	No			
4073	Eastern Red Cedar	4	Remain	4	No	No	No			
4074	Eastern Red Cedar	4	Remain	4	No	No	No			
4075	Eastern Red Cedar	4	Remain	4	No	No	No			
4076	Eastern Red Cedar	4	Remain	4	No	No	No			
4077	Eastern Red Cedar	4	Remain	4	No	No	No			
4078	Eastern Red Cedar	4	Remain	4	No	No	No			
4079	Eastern Red Cedar	4	Remain	4	No	No	No			
4080	Eastern Red Cedar	4	Remain	4	No	No	No			
4081	Eastern Red Cedar	4	Remain	4	No	No	No			
4082	Eastern Red Cedar	4	Remain	4	No	No	No			
4083	Eastern Red Cedar	4	Remain	4	No	No	No			
4084	Eastern Red Cedar	4	Remain	4	No	No	No			

JOHNSON VOLK CONSULTING
TBPELS Engineering Firm No. 11962 / Land Surveying Firm No. 10194033
704 Central Parkway East | Suite 1200 | Plano, TX 75074 | 972.201.3100

JUNIPER
PHASE 1
CITY OF ROCKWALL
ROCKWALL COUNTY, TEXAS

TREE SURVEY PLAN

DETAILED TREE SURVEY AND
TREE PRESERVATION PLAN

REGISTERED LANDSCAPE ARCHITECT
CODY L. JOHNSON
2833
STATE OF TEXAS

December 29, 2025

SCALE:
REFER TO DETAILS
One Inch

JVC No MJP009A

I:\cjv-x-drive\projects\mjp\mjp009a\dwg\mjp009a - tree survey plan.dwg

Tree Number	Species	Caliper (Inches)	Remove or Remain	Tree Health (1-5)	Disease (Y/N)	Insect (Y/N	Structural (Y/N	Mitigation Required (Cal. In.)	Mitigation Required for Secondary Trees	Positive Credits (Tree)
4085	Eastern Red Cedar	4	Remain	4	No	No	No			
4086	Eastern Red Cedar	4	Remain	4	No	No	No			
4087	Eastern Red Cedar	4	Remain	4	No	No	No			
4088	Eastern Red Cedar	4	Remove	4	No	No	No		4	
4089	Eastern Red Cedar	4	Remove	4	No	No	No		4	
4090	Eastern Red Cedar	4	Remove	4	No	No	No		4	
4091	Eastern Red Cedar	4	Remove	4	No	No	No		4	
4092	Eastern Red Cedar	4	Remain	4	No	No	No			
4093	Eastern Red Cedar	4	Remain	4	No	No	No			
4094	Eastern Red Cedar	4	Remain	4	No	No	No			
4095	Eastern Red Cedar	4	Remain	4	No	No	No			
4096	Eastern Red Cedar	4	Remain	4	No	No	No			
4097	Eastern Red Cedar	4	Remain	4	No	No	No			
4098	Eastern Red Cedar	4	Remain	4	No	No	No			
4099	Eastern Red Cedar	4	Remain	4	No	No	No			
4100	Eastern Red Cedar	4	Remain	4	No	No	No			
4101	Eastern Red Cedar	4	Remove	4	No	No	No		4	
4102	Eastern Red Cedar	4	Remain	4	No	No	No			
4103	Eastern Red Cedar	4	Remain	4	No	No	No			
4104	Eastern Red Cedar	4	Remove	4	No	No	No		4	
4105	Eastern Red Cedar	4	Remain	4	No	No	No			
4106	Eastern Red Cedar	4	Remove	4	No	No	No		4	
4107	Eastern Red Cedar	4	Remain	4	No	No	No			
4108	Eastern Red Cedar	4	Remove	4	No	No	No		4	
4109	Eastern Red Cedar	4	Remain	4	No	No	No			
4110	Eastern Red Cedar	4	Remain	4	No	No	No			
4111	Eastern Red Cedar	4	Remain	4	No	No	No			
4112	Eastern Red Cedar	4	Remain	4	No	No	No			
4113	Eastern Red Cedar	4	Remain	4	No	No	No			
4114	Eastern Red Cedar	4	Remain	4	No	No	No			
4115	Eastern Red Cedar	4	Remain	4	No	No	No			
4116	Eastern Red Cedar	4	Remain	4	No	No	No			
4117	Eastern Red Cedar	4	Remain	4	No	No	No			
4118	Eastern Red Cedar	4	Remove	4	No	No	No		4	
4119	Eastern Red Cedar	4	Remove	4	No	No	No		4	
4120	Eastern Red Cedar	4	Remove	4	No	No	No		4	
4122	Eastern Red Cedar	4	Remain	4	No	No	No			
4123	Eastern Red Cedar	4	Remain	4	No	No	No			
4124	Hercules' club	6.9	Remain	4	No	No	No			
4126	Eastern Red Cedar	4	Remain	4	No	No	No			
4128	Eastern Red Cedar	4	Remain	4	No	No	No			
4130	Eastern Red Cedar	4	Remain	4	No	No	No			
4132	Eastern Red Cedar	4	Remain	4	No	No	No			
4134	Eastern Red Cedar	4	Remain	4	No	No	No			
4135	Eastern Red Cedar	4	Remain	4	No	No	No			
4138	Eastern Red Cedar	4	Remain	4	No	No	No			
4139	Eastern Red Cedar	4	Remain	4	No	No	No			
4141	Eastern Red Cedar	4	Remove	4	No	No	No		4	
4142	Osage-orange	6	Remove	4	No	No	No	6.00		
4143	Osage-orange	18.2	Remain	4	No	No	No			
4146	Hercules' club	4	Remain	4	No	No	No			
4147	Eastern Red Cedar	4	Remain	4	No	No	No			
4148	Eastern Red Cedar	4	Remain	4	No	No	No			
4150	Eastern Red Cedar	4	Remain	4	No	No	No			
4151	Hercules' club	6.1	Remain	4	No	No	No			
4152	Osage-orange	6.5	Remain	4	No	No	No			
4153	Eastern Red Cedar	4	Remain	4	No	No	No			
4154	Eastern Red Cedar	4	Remain	4	No	No	No			
4155	Eastern Red Cedar	4	Remove	4	No	No	No		4	
4157	Eastern Red Cedar	4	Remain	4	No	No	No			
4158	Eastern Red Cedar	4	Remain	4	No	No	No			
4159	Eastern Red Cedar	4	Remain	4	No	No	No			
4160	Eastern Red Cedar	4	Remain	4	No	No	No			
4161	Eastern Red Cedar	4	Remain	4	No	No	No			
4162	Eastern Red Cedar	4	Remain	4	No	No	No			
4163	Eastern Red Cedar	4	Remain	4	No	No	No			
4164	Eastern Red Cedar	4	Remove	4	No	No	No		4	
4165	Eastern Red Cedar	4	Remain	4	No	No	No			
4166	Eastern Red Cedar	4	Remain	4	No	No	No			
4167	Eastern Red Cedar	4	Remove	4	No	No	No		4	
4168	Eastern Red Cedar	4	Remove	4	No	No	No		4	
4169	Eastern Red Cedar	4	Remove	4	No	No	No		4	
4170	Eastern Red Cedar	4	Remove	4	No	No	No		4	
4171	Eastern Red Cedar	4	Remain	4	No	No	No			
4173	Eastern Red Cedar	4	Remain	4	No	No	No			
4174	Eastern Red Cedar	4	Remain	4	No	No	No			
4175	Eastern Red Cedar	4	Remain	4	No	No	No			
4176	Eastern Red Cedar	4	Remove	4	No	No	No		4	
4177	Eastern Red Cedar	4	Remove	4	No	No	No		4	
4178	Eastern Red Cedar	4	Remove	4	No	No	No		4	
4179	Eastern Red Cedar	4	Remove	4	No	No	No		4	
4180	Eastern Red Cedar	4	Remove	4	No	No	No		4	
4181	Eastern Red Cedar	4	Remove	4	No	No	No		4	
4182	Eastern Red Cedar	4	Remove	4	No	No	No		4	
4183	Eastern Red Cedar	4	Remove	4	No	No	No		4	
4184	Eastern Red Cedar	4	Remove	4	No	No	No		4	
4185	Eastern Red Cedar	4	Remain	4	No	No	No			
4186	Eastern Red Cedar	4	Remain	4	No	No	No			
4187	Eastern Red Cedar	4	Remain	4	No	No	No			
4188	Eastern Red Cedar	4	Remain	4	No	No	No			
4189	Eastern Red Cedar	4	Remain	4	No	No	No			
4190	Eastern Red Cedar	4	Remove	4	No	No	No		4	
4191	Eastern Red Cedar	4	Remove	4	No	No	No		4	
4192	Eastern Red Cedar	4	Remove	4	No	No	No		4	
4193	Eastern Red Cedar	4	Remove	4	No	No	No		4	
4194	Eastern Red Cedar	4	Remove	4	No	No	No		4	
4195	Eastern Red Cedar	4	Remain	4	No	No	No			
4196	Eastern Red Cedar	4	Remain	4	No	No	No			
4197	Eastern Red Cedar	4	Remain	4	No	No	No			
4198	Eastern Red Cedar	4	Remain	4	No	No	No			
4199	Eastern Red Cedar	4	Remain	4	No	No	No			
4200	Eastern Red Cedar	4	Remain	4	No	No	No			
4201	Eastern Red Cedar	4	Remain	4	No	No	No			
4202	Eastern Red Cedar	4	Remove	4	No	No	No		4	
4203	Eastern Red Cedar	4	Remain	4	No	No	No			
4204	Eastern Red Cedar	4	Remove	4	No	No	No		4	
4205	Eastern Red Cedar	4	Remove	4	No	No	No		4	
4206	Eastern Red Cedar	4	Remove	4	No	No	No		4	
4207	Eastern Red Cedar	4	Remove	4	No	No	No		4	
4208	Eastern Red Cedar	4	Remain	4	No	No	No			
4209	Eastern Red Cedar	4	Remain	4	No	No	No			
4210	Eastern Red Cedar	4	Remain	4	No	No	No			
4211	Eastern Red Cedar	4	Remain	4	No	No	No			
4212	Eastern Red Cedar	4	Remain	4	No	No	No			
4213	Eastern Red Cedar	4	Remain	4	No	No	No			
4214	Eastern Red Cedar	4	Remain	4	No	No	No			
4215	Eastern Red Cedar	4	Remain	4	No	No	No			
4216	Eastern Red Cedar	4	Remove	4	No	No	No		4	
4217	Eastern Red Cedar	4	Remove	4	No	No	No		4	
4218	Eastern Red Cedar	4	Remove	4	No	No	No		4	
4219	Eastern Red Cedar	4	Remove	4	No	No	No		4	
4220	Eastern Red Cedar	4	Remove	4	No	No	No		4	
4221	Eastern Red Cedar	4	Remove	4	No	No	No		4	

Tree Number	Species	Caliper (Inches)	Remove or Remain	Tree Health (1-5)	Disease (Y/N)	Insect (Y/N	Structural (Y/N	Mitigation Required (Cal. In.)	Mitigation Required for Secondary Trees	Positive Credits (Tree)
4222	Eastern Red Cedar	4	Remove	4	No	No	No		4	
4223	Hercules' club	5.5	Remove	4	No	No	No	5.50		
4224	Eastern Red Cedar	4	Remove	4	No	No	No		4	
4225	Eastern Red Cedar	4	Remain	4	No	No	No			
4226	Eastern Red Cedar	4	Remain	4	No	No	No			
4227	Eastern Red Cedar	4	Remove	4	No	No	No		4	
4228	Eastern Red Cedar	4	Remove	4	No	No	No		4	
4229	Eastern Red Cedar	4	Remove	4	No	No	No		4	
4230	Eastern Red Cedar	4	Remove	4	No	No	No		4	
4231	Eastern Red Cedar	4	Remove	4	No	No	No		4	
4232	Eastern Red Cedar	4	Remove	4	No	No	No		4	
4233	Eastern Red Cedar	4	Remove	4	No	No	No		4	
4234	Eastern Red Cedar	4	Remove	4	No	No	No		4	
4235	Eastern Red Cedar	4	Remove	4	No	No	No		4	
4236	Eastern Red Cedar	4	Remove	4	No	No	No		4	
4237	Eastern Red Cedar	4	Remove	4	No	No	No		4	
4238	Eastern Red Cedar	4	Remove	4	No	No	No		4	
4239	Eastern Red Cedar	4	Remove	4	No	No	No		4	
4240	Eastern Red Cedar	4	Remove	4	No	No	No		4	
4241	Eastern Red Cedar	4	Remain	4	No	No	No			
4242	Eastern Red Cedar	4	Remain	4	No	No	No			
4243	Eastern Red Cedar	4	Remain	4	No	No	No			
4244	Eastern Red Cedar	4	Remain	4	No	No	No			
4245	Eastern Red Cedar	4	Remain	4	No	No	No			
4246	Eastern Red Cedar	4	Remain	4	No	No	No			
4247	Eastern Red Cedar	4	Remain	4	No	No	No			
4248	Eastern Red Cedar	4	Remain	4	No	No	No			
4250	Eastern Red Cedar	4	Remain	4	No	No	No			
4251	Eastern Red Cedar	4	Remain	4	No	No	No			
4252	Eastern Red Cedar	4	Remain	4	No	No	No			
4253	Eastern Red Cedar	4	Remain	4	No	No	No			
4254	Eastern Red Cedar	4	Remain	4	No	No	No			
4255	Eastern Red Cedar	4	Remain	4	No	No	No			
4256	Eastern Red Cedar	4	Remain	4	No	No	No			
4257	Eastern Red Cedar	4	Remain	4	No	No	No			
4258	Eastern Red Cedar	4	Remove	4	No	No	No		4	
4259	Eastern Red Cedar	4	Remove	4	No	No	No		4	
4260	Eastern Red Cedar	4	Remove	4	No	No	No		4	
4261	Eastern Red Cedar	4	Remove	4	No	No	No		4	
4262	Eastern Red Cedar	4	Remove	4	No	No	No		4	
4263	Eastern Red Cedar	4	Remove	4	No	No	No		4	
4264	Eastern Red Cedar	4	Remove	4	No	No	No		4	
4265	Eastern Red Cedar	4	Remain	4	No	No	No			
4266	Eastern Red Cedar	4	Remove	4	No	No	No		4	
4267	Eastern Red Cedar	4	Remove	4	No	No	No		4	
4268	Eastern Red Cedar	4	Remove	4	No	No	No		4	
4269	Eastern Red Cedar	4	Remove	4	No	No	No		4	
4270	Eastern Red Cedar	4	Remove	4	No	No	No		4	
4271	Eastern Red Cedar	4	Remove	4	No	No	No		4	
4272	Eastern Red Cedar	4	Remove	4	No	No	No		4	
4273	Eastern Red Cedar	4	Remove	4	No	No	No		4	
4274	Eastern Red Cedar	4	Remove	4	No	No	No		4	
4275	Eastern Red Cedar	4	Remove	4	No	No	No		4	
4276	Eastern Red Cedar	4	Remove	4	No	No	No		4	
4277	Eastern Red Cedar	4	Remove	4	No	No	No		4	
4278	Eastern Red Cedar	4	Remove	4	No	No	No		4	
4279	Eastern Red Cedar	4	Remove	4	No	No	No		4	
4280	Eastern Red Cedar	4	Remove	4	No	No	No		4	
4281	Eastern Red Cedar	4	Remove	4	No	No	No		4	
4282	Eastern Red Cedar	4	Remain	4	No	No	No			
4283	Eastern Red Cedar	4	Remain	4	No	No	No			
4284	Eastern Red Cedar	4	Remain	4	No	No	No			
4285	Eastern Red Cedar	4	Remain	4	No	No	No			
4286	Eastern Red Cedar	4	Remain	4	No	No	No			
4287	Eastern Red Cedar	4	Remain	4	No	No	No			
4288	Eastern Red Cedar	4	Remain	4	No	No	No			
4289	Eastern Red Cedar	4	Remain	4	No	No	No			
4290	Eastern Red Cedar	4	Remain	4	No	No	No			
4291	Eastern Red Cedar	4	Remain	4	No	No	No			
4292	Eastern Red Cedar	4	Remain	4	No	No	No			
4293	Eastern Red Cedar	4	Remain	4	No	No	No			
4294	Eastern Red Cedar	4	Remove	4	No	No	No		4	
4295	Eastern Red Cedar	4	Remove	4	No	No	No		4	
4296	Eastern Red Cedar	4	Remove	4	No	No	No		4	
4297	Eastern Red Cedar	4	Remove	4	No	No	No		4	
4298	Eastern Red Cedar	4	Remove	4	No	No	No		4	
4299	Eastern Red Cedar	4	Remove	4	No	No	No		4	
4300	Eastern Red Cedar	4	Remove	4	No	No	No		4	
4301	Eastern Red Cedar	4	Remove	4	No	No	No		4	
4302	Eastern Red Cedar	4	Remain	4	No	No	No			
4303	Eastern Red Cedar	4	Remain	4	No	No	No			
4304	Eastern Red Cedar	4	Remain	4	No	No	No			
4305	Eastern Red Cedar	4	Remain	4	No	No	No			
4306	Eastern Red Cedar	4	Remain	4	No	No	No			
4307	Eastern Red Cedar	4	Remain	4	No	No	No			
4308	Eastern Red Cedar	4	Remain	4	No	No	No			
4309	Eastern Red Cedar	4	Remain	4	No	No	No			
4310	Eastern Red Cedar	4	Remain	4	No	No	No			
4311	Eastern Red Cedar	4	Remain	4	No	No	No			
4312	Eastern Red Cedar	4	Remain	4	No	No	No			
4313	Eastern Red Cedar	4	Remain	4	No	No	No			
4314	Eastern Red Cedar	4	Remain	4	No	No	No			
4315	Eastern Red Cedar	4	Remain	4	No	No	No			
4316	Eastern Red Cedar	4	Remain	4	No	No	No			
4317	Eastern Red Cedar	4	Remain	4	No	No	No			
4318	Eastern Red Cedar	4	Remain	4	No	No	No			
4319	Eastern Red Cedar	4	Remain	4	No	No	No			
4320	Eastern Red Cedar	4	Remove	4	No	No	No		4	
4321	Eastern Red Cedar	4	Remove	4	No	No	No		4	
4322	Eastern Red Cedar	4	Remove	4	No	No	No		4	
4323	Eastern Red Cedar	4	Remove	4	No	No	No		4	
4324	Eastern Red Cedar	4	Remove	4	No	No	No		4	
4325	Eastern Red Cedar	4	Remove	4	No	No	No		4	
4326	Eastern Red Cedar	4	Remove	4	No	No	No		4	
4327	Eastern Red Cedar	4	Remain	4	No	No	No			
4328	Eastern Red Cedar	4	Remain	4	No	No	No			
4329	Eastern Red Cedar	4	Remain	4	No	No	No			
4330	Eastern Red Cedar	4	Remain	4	No	No	No			
4331	Eastern Red Cedar	4	Remain	4	No	No	No			
4332	Eastern Red Cedar	4	Remain	4	No	No	No			
4333	Eastern Red Cedar	4	Remain	4	No	No	No			
4334	Eastern Red Cedar	4	Remain	4	No	No	No			
4335	Eastern Red Cedar	4	Remain	4	No	No	No			
4336	Eastern Red Cedar	4	Remain	4	No	No	No			
4337	Eastern Red Cedar	4	Remain	4	No	No	No			
4338	Eastern Red Cedar	4	Remain	4	No	No	No			
4339	Eastern Red Cedar	4	Remain	4	No	No	No			
4340	Eastern Red Cedar	4	Remain	4	No	No	No			
4341	Eastern Red Cedar	4	Remain	4	No	No	No			
4342	Eastern Red Cedar	4	Remain	4	No	No	No			
4343	Eastern Red Cedar	4	Remain	4	No	No	No			
4344	Eastern Red Cedar	4	Remain	4	No	No	No			
4345	Eastern Red Cedar	4	Remain	4	No	No	No			

JOHNSON VOLK CONSULTING
TBPELS Engineering Firm No. 11962 / Land Surveying Firm No. 10194033
704 Central Parkway East | Suite 1200 | Plano, TX 75074 | 972.201.3100

JUNIPER
PHASE 1
CITY OF ROCKWALL
ROCKWALL COUNTY, TEXAS

TREE SURVEY PLAN

DETAILED TREE SURVEY AND
TREE PRESERVATION PLAN

REGISTERED LANDSCAPE ARCHITECT
CODY L. JOHNSON
2833
STATE OF TEXAS

December 29, 2025

SCALE:
REFER TO DETAILS
One Inch

JVC No MJP009A

I:\cjvs-dfw\projects\mjp\mjp009a\dwg\mjp009a - tree survey plan.dwg

Tree Number	Species	Caliper (Inches)	Remove or Remain	Tree Health (1-5)	Disease (Y/N)	Insect (Y/N	Structural (Y/N	Mitigation Required (Cal. In.)	Mitigation Required for Secondary Trees	Positive Credits (Tree)
4346	Eastern Red Cedar	4	Remain	4	No	No	No			
4347	Eastern Red Cedar	4	Remove	4	No	No	No		4	
4348	Eastern Red Cedar	4	Remove	4	No	No	No		4	
4349	Eastern Red Cedar	4	Remove	4	No	No	No		4	
4350	Eastern Red Cedar	4	Remove	4	No	No	No		4	
4351	Eastern Red Cedar	4	Remove	4	No	No	No		4	
4352	Eastern Red Cedar	4	Remain	4	No	No	No			
4353	Eastern Red Cedar	4	Remain	4	No	No	No			
4354	Eastern Red Cedar	4	Remain	4	No	No	No			
4355	Eastern Red Cedar	4	Remain	4	No	No	No			
4356	Eastern Red Cedar	4	Remain	4	No	No	No			
4357	Eastern Red Cedar	4	Remain	4	No	No	No			
4358	Eastern Red Cedar	4	Remain	4	No	No	No			
4359	Eastern Red Cedar	4	Remain	4	No	No	No			
4360	Eastern Red Cedar	4	Remain	4	No	No	No			
4361	Eastern Red Cedar	4	Remain	4	No	No	No			
4362	Eastern Red Cedar	4	Remain	4	No	No	No			
4363	Eastern Red Cedar	4	Remain	4	No	No	No			
4364	Eastern Red Cedar	4	Remain	4	No	No	No			
4365	Eastern Red Cedar	4	Remain	4	No	No	No			
4366	Eastern Red Cedar	4	Remain	4	No	No	No			
4367	Eastern Red Cedar	4	Remain	4	No	No	No			
4368	Eastern Red Cedar	4	Remain	4	No	No	No			
4369	Eastern Red Cedar	4	Remain	4	No	No	No			
4370	Eastern Red Cedar	4	Remain	4	No	No	No			
4371	Eastern Red Cedar	4	Remain	4	No	No	No			
4372	Eastern Red Cedar	4	Remain	4	No	No	No			
4373	Eastern Red Cedar	4	Remain	4	No	No	No			
4374	Eastern Red Cedar	4	Remain	4	No	No	No			
4375	Eastern Red Cedar	4	Remain	4	No	No	No			
4376	Eastern Red Cedar	4	Remain	4	No	No	No			
4377	Eastern Red Cedar	4	Remain	4	No	No	No			
4378	Eastern Red Cedar	4	Remain	4	No	No	No			
4379	Eastern Red Cedar	4	Remain	4	No	No	No			
4380	Eastern Red Cedar	4	Remain	4	No	No	No			
4381	Eastern Red Cedar	4	Remain	4	No	No	No			
4382	Eastern Red Cedar	4	Remain	4	No	No	No			
4383	Eastern Red Cedar	4	Remain	4	No	No	No			
4384	Eastern Red Cedar	4	Remain	4	No	No	No			
4385	Eastern Red Cedar	4	Remain	4	No	No	No			
4386	Eastern Red Cedar	4	Remain	4	No	No	No			
4387	Eastern Red Cedar	4	Remain	4	No	No	No			
4388	Eastern Red Cedar	4	Remain	4	No	No	No			
4389	Eastern Red Cedar	4	Remain	4	No	No	No			
4390	Eastern Red Cedar	4	Remain	4	No	No	No			
4391	Eastern Red Cedar	4	Remain	4	No	No	No			
4392	Eastern Red Cedar	4	Remain	4	No	No	No			
4393	Eastern Red Cedar	4	Remain	4	No	No	No			
4394	Eastern Red Cedar	4	Remain	4	No	No	No			
4395	Eastern Red Cedar	4	Remain	4	No	No	No			
4396	Eastern Red Cedar	4	Remain	4	No	No	No			
4397	Eastern Red Cedar	4	Remain	4	No	No	No			
4398	Eastern Red Cedar	4	Remain	4	No	No	No			
4399	Eastern Red Cedar	4	Remain	4	No	No	No			
4400	Eastern Red Cedar	4	Remain	4	No	No	No			
4401	Eastern Red Cedar	4	Remain	4	No	No	No			
4402	Eastern Red Cedar	4	Remain	4	No	No	No			
4403	Eastern Red Cedar	4	Remain	4	No	No	No			
4404	Eastern Red Cedar	4	Remain	4	No	No	No			
4405	Eastern Red Cedar	4	Remove	4	No	No	No		4	
4406	Eastern Red Cedar	4	Remove	4	No	No	No		4	
4407	Eastern Red Cedar	4	Remove	4	No	No	No		4	
4408	Eastern Red Cedar	4	Remove	4	No	No	No		4	
4409	Eastern Red Cedar	4	Remove	4	No	No	No		4	
4410	Eastern Red Cedar	4	Remove	4	No	No	No		4	
4411	Eastern Red Cedar	4	Remove	4	No	No	No		4	
4412	Eastern Red Cedar	4	Remove	4	No	No	No		4	
4413	Eastern Red Cedar	4	Remove	4	No	No	No		4	
4414	Eastern Red Cedar	4	Remove	4	No	No	No		4	
4415	Eastern Red Cedar	4	Remove	4	No	No	No		4	
4416	Eastern Red Cedar	4	Remove	4	No	No	No		4	
4417	Eastern Red Cedar	4	Remove	4	No	No	No		4	
4418	Eastern Red Cedar	4	Remain	4	No	No	No			
4419	Eastern Red Cedar	4	Remain	4	No	No	No			
4420	Eastern Red Cedar	4	Remain	4	No	No	No			
4421	Eastern Red Cedar	4	Remain	4	No	No	No			
4422	Eastern Red Cedar	4	Remain	4	No	No	No			
4423	Eastern Red Cedar	4	Remain	4	No	No	No			
4424	Eastern Red Cedar	4	Remain	4	No	No	No			
4425	Hercules Club	8.6	Remain	4	No	No	No			
4426	Eastern Red Cedar	4	Remain	4	No	No	No			
4427	Eastern Red Cedar	4	Remove	4	No	No	No		4	
4428	Eastern Red Cedar	4	Remove	4	No	No	No		4	
4429	Eastern Red Cedar	4	Remove	4	No	No	No		4	
4430	Eastern Red Cedar	4	Remove	4	No	No	No		4	
4431	Eastern Red Cedar	4	Remove	4	No	No	No		4	
4432	Cedar Elm	6.4	Remove	4	No	No	No	6.40		
4433	Eastern Red Cedar	4	Remove	4	No	No	No		4	
4434	Eastern Red Cedar	4	Remove	4	No	No	No		4	
4435	Eastern Red Cedar	4	Remove	4	No	No	No		4	
4436	Eastern Red Cedar	4	Remove	4	No	No	No		4	
4437	Eastern Red Cedar	4	Remove	4	No	No	No		4	
4438	Eastern Red Cedar	4	Remove	4	No	No	No		4	
4439	Eastern Red Cedar	4	Remove	4	No	No	No		4	
4440	Eastern Red Cedar	4	Remove	4	No	No	No		4	
4441	Eastern Red Cedar	4	Remove	4	No	No	No		4	
4442	Eastern Red Cedar	4	Remove	4	No	No	No		4	
4443	Eastern Red Cedar	4	Remove	4	No	No	No		4	
4444	Eastern Red Cedar	4	Remove	4	No	No	No		4	
4445	Hercules Club	6.9	Remove	4	No	No	No	6.90		
4446	Eastern Red Cedar	4	Remove	4	No	No	No		4	
4447	Eastern Red Cedar	4	Remove	4	No	No	No		4	
4448	Eastern Red Cedar	4	Remove	4	No	No	No		4	
4449	Eastern Red Cedar	4	Remove	4	No	No	No		4	
4450	Eastern Red Cedar	4	Remove	4	No	No	No		4	
4451	Eastern Red Cedar	4	Remove	4	No	No	No		4	
4452	Eastern Red Cedar	4	Remove	4	No	No	No		4	
4453	Eastern Red Cedar	4	Remove	4	No	No	No		4	
4454	Eastern Red Cedar	4	Remove	4	No	No	No		4	
4455	Eastern Red Cedar	4	Remove	4	No	No	No		4	
4456	Eastern Red Cedar	4	Remove	4	No	No	No		4	
4457	Eastern Red Cedar	4	Remove	4	No	No	No		4	
4458	Eastern Red Cedar	4	Remove	4	No	No	No		4	
4459	Eastern Red Cedar	4	Remove	4	No	No	No		4	
4460	Eastern Red Cedar	4	Remove	4	No	No	No		4	
4461	Eastern Red Cedar	4	Remove	4	No	No	No		4	
4462	Eastern Red Cedar	4	Remove	4	No	No	No		4	
4463	Eastern Red Cedar	4	Remove	4	No	No	No		4	
4464	Eastern Red Cedar	4	Remove	4	No	No	No		4	
4465	Eastern Red Cedar	4	Remove	4	No	No	No		4	
4466	Eastern Red Cedar	4	Remove	4	No	No	No		4	
4467	Eastern Red Cedar	4	Remove	4	No	No	No		4	
4468	Eastern Red Cedar	4	Remove	4	No	No	No		4	

Tree Number	Species	Caliper (Inches)	Remove or Remain	Tree Health (1-5)	Disease (Y/N)	Insect (Y/N	Structural (Y/N	Mitigation Required (Cal. In.)	Mitigation Required for Secondary Trees	Positive Credits (Tree)
4469	Eastern Red Cedar	4	Remove	4	No	No	No		4	
4470	Eastern Red Cedar	4	Remove	4	No	No	No		4	
4471	Eastern Red Cedar	4	Remove	4	No	No	No		4	
4472	Eastern Red Cedar	4	Remove	4	No	No	No		4	
4473	Eastern Red Cedar	4	Remove	4	No	No	No		4	
4474	Eastern Red Cedar	4	Remove	4	No	No	No		4	
4475	Eastern Red Cedar	4	Remove	4	No	No	No		4	
4476	Eastern Red Cedar	4	Remove	4	No	No	No		4	
4477	Common Persimmon	5.1	Remove	4	No	No	No	5.10		
4478	Common Persimmon	4.5	Remove	4	No	No	No	4.50		
4479	Common Persimmon	5.4	Remove	4	No	No	No	5.40		
4480	Eastern Red Cedar	4	Remove	4	No	No	No		4	
4481	Eastern Red Cedar	4	Remove	4	No	No	No		4	
4482	Eastern Red Cedar	4	Remove	4	No	No	No		4	
4483	Eastern Red Cedar	4	Remove	4	No	No	No		4	
4484	Eastern Red Cedar	4	Remove	4	No	No	No		4	
4485	Eastern Red Cedar	4	Remove	4	No	No	No		4	
4486	Eastern Red Cedar	4	Remove	4	No	No	No		4	
4487	Cedar Elm	11.4	Remove	4	No	No	No	11.40		
4488	Eastern Red Cedar	4	Remove	4	No	No	No		4	
4489	Eastern Red Cedar	4	Remove	4	No	No	No		4	
4490	Eastern Red Cedar	4	Remove	4	No	No	No		4	
4491	Eastern Red Cedar	4	Remove	4	No	No	No		4	
4492	Eastern Red Cedar	4	Remove	4	No	No	No		4	
4493	Eastern Red Cedar	4	Remove	4	No	No	No		4	
4494	Eastern Red Cedar	4	Remove	4	No	No	No		4	
4495	Eastern Red Cedar	4	Remove	4	No	No	No		4	
4496	American Elm	7.8	Remove	4	No	No	No	7.80		
4497	Eastern Red Cedar	4	Remove	4	No	No	No		4	
4498	Eastern Red Cedar	4	Remove	4	No	No	No		4	
4499	American Elm	18	Remove	4	No	No	No	18.00		
4500	American Elm	9.3	Remove	4	No	No	No	9.30		
4501	American Elm	5.6	Remove	4	No	No	No	5.60		
4502	American Elm	5.9	Remove	4	No	No	No	5.90		
4503	Eastern Red Cedar	4	Remove	4	No	No	No		4	
4504	Eastern Red Cedar	4	Remove	4	No	No	No		4	
4505	Eastern Red Cedar	4	Remove	4	No	No	No		4	
4506	Eastern Red Cedar	4	Remove	4	No	No	No		4	
4507	Eastern Red Cedar	4	Remove	4	No	No	No		4	
4508	Eastern Red Cedar	4	Remove	4	No	No	No		4	
4509	Eastern Red Cedar	4	Remove	4	No	No	No		4	
4510	Common Persimmon	4	Remove	4	No	No	No	4.00		
4511	Eastern Red Cedar	4	Remove	4	No	No	No		4	
4512	Eastern Red Cedar	4	Remove	4	No	No	No		4	
4513	Eastern Red Cedar	4	Remove	4	No	No	No		4	
4514	Eastern Red Cedar	4	Remove	4	No	No	No		4	
4515	Eastern Red Cedar	4	Remove	4	No	No	No		4	
4516	Eastern Red Cedar	4	Remove	4	No	No	No		4	
4517	Eastern Red Cedar	4	Remove	4	No	No	No		4	
4518	Eastern Red Cedar	4	Remove	4	No	No	No		4	
4519	Common Persimmon	4.7	Remove	4	No	No	No	4.70		
4520	Eastern Red Cedar	4	Remove	4	No	No	No		4	
4521	Eastern Red Cedar	4	Remove	4	No	No	No		4	
4522	Eastern Red Cedar	4	Remove	4	No	No	No		4	
4523	Eastern Red Cedar	4	Remove	4	No	No	No		4	
4524	Eastern Red Cedar	4	Remove	4	No	No	No		4	
4525	Eastern Red Cedar	4	Remove	4	No	No	No		4	
4526	Common Persimmon	5.6	Remove	4	No	No	No	5.60		
4527	Eastern Red Cedar	4	Remove	4	No	No	No		4	
4528	Eastern Red Cedar	4	Remove	4	No	No	No		4	
4529	American Elm	7.6	Remove	4	No	No	No	7.60		
4530	Green Ash	6.8	Remove	4	No	No	No	6.80		
4531	American Elm	13.8	Remove	4	No	No	No	13.80		
4532	American Elm	18.2	Remove	4	No	No	No	18.20		
4533	Eastern Red Cedar	4	Remove	4	No	No	No		4	
4534	Eastern Red Cedar	4	Remove	4	No	No	No		4	
4535	Hercules' club	6.4	Remove	4	No	No	No	6.40		
4537	American Elm	6.3	Remove	4	No	No	No	6.30		
4538	American Elm	19.8	Remove	4	No	No	No	19.80		
4539	Eastern Red Cedar	4	Remain	4	No	No	No			
4540	Eastern Red Cedar	4	Remain	4	No	No	No			
4541	Eastern Red Cedar	4	Remain	4	No	No	No			
4542	Eastern Red Cedar	4	Remain	4	No	No	No			
4543	Eastern Red Cedar	4	Remain	4	No	No	No			
4544	American elm	4.4	Remain	4	No	No	No			
4545	Eastern Red Cedar	4	Remain	4	No	No	No			
4546	Eastern Red Cedar	4	Remain	4	No	No	No			
4547	Eastern Red Cedar	4	Remain	4	No	No	No			
4548	Eastern Red Cedar	4	Remain	4	No	No	No			
4549	Eastern Red Cedar	4	Remain	4	No	No	No			
4550	Eastern Red Cedar	4	Remove	4	No	No	No		4	
4551	Eastern Red Cedar	4	Remove	4	No	No	No		4	
4552	Eastern Red Cedar	4	Remove	4	No	No	No		4	
4553	Eastern Red Cedar	4	Remove	4	No	No	No		4	
4554	Eastern Red Cedar	4	Remove	4	No	No	No		4	
4555	Eastern Red Cedar	4	Remove	4	No	No	No		4	
4556	Eastern Red Cedar	4	Remove	4	No	No	No		4	
4557	Eastern Red Cedar	4	Remove	4	No	No	No		4	
4558	Eastern Red Cedar	4	Remove	4	No	No	No		4	
4559	Eastern Red Cedar	4	Remove	4	No	No	No		4	
4560	Eastern Red Cedar	4	Remove	4	No	No	No		4	
4561	Eastern Red Cedar	4	Remove	4	No	No	No		4	
4562	Eastern Red Cedar	4	Remove	4	No	No	No		4	
4563	Eastern Red Cedar	4	Remove	4	No	No	No		4	
4564	Eastern Red Cedar	4	Remove	4	No	No	No		4	
4565	Eastern Red Cedar	4	Remove	4	No	No	No		4	
4566	Eastern Red Cedar	4	Remove	4	No	No	No		4	
4567	Eastern Red Cedar	4	Remove	4	No	No	No		4	
4568	Eastern Red Cedar	4	Remove	4	No	No	No		4	
4569	Eastern Red Cedar	4	Remove	4	No	No	No		4	
4570	Eastern Red Cedar	4	Remove	4	No	No	No		4	
4571	Eastern Red Cedar	4	Remove	4	No	No	No		4	
4572	Eastern Red Cedar	4	Remove	4	No	No	No		4	
4573	Eastern Red Cedar	4	Remove	4	No	No	No		4	
4574	Eastern Red Cedar	4	Remove	4	No	No	No		4	
4575	Eastern Red Cedar	4	Remove	4	No	No	No		4	
4576	Eastern Red Cedar	4	Remove	4	No	No	No		4	
4577	Eastern Red Cedar	4	Remove	4	No	No	No		4	
4578	Eastern Red Cedar	4	Remove	4	No	No	No		4	
4579	Eastern Red Cedar	4	Remove	4	No	No	No		4	
4580	Eastern Red Cedar	4	Remove	4	No	No	No		4	
4581	Eastern Red Cedar	4	Remove	4	No	No	No		4	
4582	Eastern Red Cedar	4	Remove	4	No	No	No		4	
4583	Eastern Red Cedar	4	Remove	4	No	No	No		4	
4584	Eastern Red Cedar	4	Remove	4	No	No	No		4	
4585	Eastern Red Cedar	4	Remove	4	No	No	No		4	
4586	Eastern Red Cedar	4	Remove	4	No	No	No		4	
4587	Eastern Red Cedar	4	Remove	4	No	No	No		4	
4588	Eastern Red Cedar	4	Remove	4	No	No	No		4	
4589	Eastern Red Cedar	4	Remove	4	No	No	No		4	
4590	Eastern Red Cedar	4	Remove	4	No	No	No		4	
4591	Eastern Red Cedar	4	Remove	4	No	No	No		4	
4592	Eastern Red Cedar	4	Remove	4	No	No	No		4	

JOHNSON VOLK CONSULTING
TBPELS Engineering Firm No. 11962 / Land Surveying Firm No. 10194033
704 Central Parkway East | Suite 1200 | Plano, TX 75074 | 972.201.3100

JUNIPER
PHASE 1
CITY OF ROCKWALL
ROCKWALL COUNTY, TEXAS

TREE SURVEY PLAN

DETAILED TREE SURVEY AND
TREE PRESERVATION PLAN

REGISTERED LANDSCAPE ARCHITECT
CODY L. JOHNSON
2833
STATE OF TEXAS

December 29, 2025

SCALE:
REFER TO DETAILS
One Inch

JVC No MJP009A

I:\jvc\x-drive\projects\mjp\mjp009a\dwg\mjp009a - tree survey plan.dwg

Tree Number	Species	Caliper (Inches)	Remove or Remain	Tree Health (1-5)	Disease (Y/N)	Insect (Y/N	Structural (Y/N	Mitigation Required (Cal. In.)	Mitigation Required for Secondary Trees	Positive Credits (Tree)
4593	Eastern Red Cedar	4	Remove	4	No	No	No		4	
4594	Eastern Red Cedar	4	Remove	4	No	No	No		4	
4595	Eastern Red Cedar	4	Remove	4	No	No	No		4	
4596	Eastern Red Cedar	4	Remove	4	No	No	No		4	
4597	Eastern Red Cedar	4	Remove	4	No	No	No		4	
4598	Eastern Red Cedar	4	Remove	4	No	No	No		4	
4599	Eastern Red Cedar	4	Remove	4	No	No	No		4	
4600	Eastern Red Cedar	4	Remove	4	No	No	No		4	
4601	Eastern Red Cedar	4	Remove	4	No	No	No		4	
4602	Eastern Red Cedar	4	Remove	4	No	No	No		4	
4603	Eastern Red Cedar	4	Remove	4	No	No	No		4	
4604	Eastern Red Cedar	4	Remove	4	No	No	No		4	
4605	Eastern Red Cedar	4	Remove	4	No	No	No		4	
4606	Eastern Red Cedar	4	Remove	4	No	No	No		4	
4607	Eastern Red Cedar	4	Remove	4	No	No	No		4	
4608	Eastern Red Cedar	4	Remove	4	No	No	No		4	
4609	Eastern Red Cedar	4	Remove	4	No	No	No		4	
4610	Eastern Red Cedar	4	Remove	4	No	No	No		4	
4611	Eastern Red Cedar	4	Remove	4	No	No	No		4	
4612	Eastern Red Cedar	4	Remove	4	No	No	No		4	
4613	Eastern Red Cedar	4	Remove	4	No	No	No		4	
4614	Eastern Red Cedar	4	Remove	4	No	No	No		4	
4615	Eastern Red Cedar	4	Remove	4	No	No	No		4	
4616	Eastern Red Cedar	4	Remove	4	No	No	No		4	
4617	Eastern Red Cedar	4	Remove	4	No	No	No		4	
4618	Eastern Red Cedar	4	Remove	4	No	No	No		4	
4619	Eastern Red Cedar	4	Remove	4	No	No	No		4	
4620	Eastern Red Cedar	4	Remove	4	No	No	No		4	
4621	Eastern Red Cedar	4	Remove	4	No	No	No		4	
4622	Eastern Red Cedar	4	Remove	4	No	No	No		4	
4623	Eastern Red Cedar	4	Remove	4	No	No	No		4	
4624	Eastern Red Cedar	4	Remove	4	No	No	No		4	
4625	Eastern Red Cedar	4	Remove	4	No	No	No		4	
4626	Eastern Red Cedar	4	Remove	4	No	No	No		4	
4627	Eastern Red Cedar	4	Remove	4	No	No	No		4	
4628	Eastern Red Cedar	4	Remove	4	No	No	No		4	
4629	Eastern Red Cedar	4	Remove	4	No	No	No		4	
4630	Eastern Red Cedar	4	Remove	4	No	No	No		4	
4631	Eastern Red Cedar	4	Remove	4	No	No	No		4	
4632	Eastern Red Cedar	4	Remove	4	No	No	No		4	
4633	Eastern Red Cedar	4	Remove	4	No	No	No		4	
4634	Eastern Red Cedar	4	Remain	4	No	No	No			
4635	Hercules' club	6.5	Remove	4	No	No	No	6.50		
4636	Eastern Red Cedar	4	Remove	4	No	No	No		4	
4637	Eastern Red Cedar	4	Remove	4	No	No	No		4	
4638	Eastern Red Cedar	4	Remove	4	No	No	No		4	
4639	Eastern Red Cedar	4	Remove	4	No	No	No		4	
4640	Eastern Red Cedar	4	Remove	4	No	No	No		4	
4641	Eastern Red Cedar	4	Remove	4	No	No	No		4	
4642	Eastern Red Cedar	4	Remove	4	No	No	No		4	
4643	Eastern Red Cedar	4	Remove	4	No	No	No		4	
4644	Eastern Red Cedar	4	Remove	4	No	No	No		4	
4645	Eastern Red Cedar	4	Remove	4	No	No	No		4	
4646	Eastern Red Cedar	4	Remove	4	No	No	No		4	
4647	Eastern Red Cedar	4	Remain	4	No	No	No			
4648	Eastern Red Cedar	4	Remain	4	No	No	No			
4649	Eastern Red Cedar	4	Remain	4	No	No	No			
4650	Eastern Red Cedar	4	Remain	4	No	No	No			
4651	Eastern Red Cedar	4	Remain	4	No	No	No			
4652	Eastern Red Cedar	4	Remain	4	No	No	No			
4653	Eastern Red Cedar	4	Remain	4	No	No	No			
4654	Eastern Red Cedar	4	Remain	4	No	No	No			
4655	Eastern Red Cedar	4	Remain	4	No	No	No			
4656	Eastern Red Cedar	4	Remain	4	No	No	No			
4657	Eastern Red Cedar	4	Remain	4	No	No	No			
4658	Eastern Red Cedar	4	Remain	4	No	No	No			
4659	Eastern Red Cedar	4	Remain	4	No	No	No			
4660	Eastern Red Cedar	4	Remain	4	No	No	No			
4661	Eastern Red Cedar	4	Remain	4	No	No	No			
4662	Eastern Red Cedar	4	Remain	4	No	No	No			
4663	Eastern Red Cedar	4	Remain	4	No	No	No			
4664	Ashe Juniper	4.5	Remain	4	No	No	No			
4665	Eastern Red Cedar	4	Remain	4	No	No	No			
4666	Eastern Red Cedar	4	Remain	4	No	No	No			
4667	Eastern Red Cedar	4	Remain	4	No	No	No			
4668	Eastern Red Cedar	4	Remain	4	No	No	No			
4669	Eastern Red Cedar	4	Remain	4	No	No	No			
4670	Eastern Red Cedar	4	Remain	4	No	No	No			
4671	Eastern Red Cedar	4	Remain	4	No	No	No			
4672	Eastern Red Cedar	4	Remain	4	No	No	No			
4673	Eastern Red Cedar	4	Remain	4	No	No	No			
4674	Eastern Red Cedar	4	Remain	4	No	No	No			
4675	Eastern Red Cedar	4	Remain	4	No	No	No			
4676	Eastern Red Cedar	4	Remain	4	No	No	No			
4677	Eastern Red Cedar	4	Remain	4	No	No	No			
4678	Eastern Red Cedar	4	Remain	4	No	No	No			
4679	Eastern Red Cedar	4	Remain	4	No	No	No			
4680	Eastern Red Cedar	4	Remain	4	No	No	No			
4681	Eastern Red Cedar	4	Remain	4	No	No	No			
4682	Eastern Red Cedar	4	Remain	4	No	No	No			
4683	Eastern Red Cedar	4	Remove	4	No	No	No		4	
4684	Eastern Red Cedar	4	Remove	4	No	No	No		4	
4685	Eastern Red Cedar	4	Remove	4	No	No	No		4	
4686	Eastern Red Cedar	4	Remain	4	No	No	No			
4687	Eastern Red Cedar	4	Remain	4	No	No	No			
4688	Eastern Red Cedar	4	Remain	4	No	No	No			
4689	Eastern Red Cedar	4	Remove	4	No	No	No		4	
4690	Eastern Red Cedar	4	Remove	4	No	No	No		4	
4691	Eastern Red Cedar	4	Remove	4	No	No	No		4	
4692	Eastern Red Cedar	4	Remove	4	No	No	No		4	
4693	Eastern Red Cedar	4	Remove	4	No	No	No		4	
4694	Eastern Red Cedar	4	Remove	4	No	No	No		4	
4695	Eastern Red Cedar	4	Remove	4	No	No	No		4	
4696	Eastern Red Cedar	4	Remove	4	No	No	No		4	
4697	Bradford pear	4	Remain	4	No	No	No			
4701	Eastern Red Cedar	4	Remain	4	No	No	No			
4702	Eastern Red Cedar	4	Remain	4	No	No	No			
4703	Eastern Red Cedar	4	Remove	4	No	No	No		4	
4706	Eastern Red Cedar	4	Remove	4	No	No	No		4	
4709	Eastern Red Cedar	4	Remove	4	No	No	No		4	
4710	Eastern Red Cedar	4	Remove	4	No	No	No		4	
4712	Eastern Red Cedar	4	Remove	4	No	No	No		4	
4713	Eastern Red Cedar	4	Remove	4	No	No	No		4	
4714	Eastern Red Cedar	4	Remove	4	No	No	No		4	
4715	Eastern Red Cedar	4	Remove	4	No	No	No		4	
4716	Eastern Red Cedar	4	Remove	4	No	No	No		4	
4717	Eastern Red Cedar	4	Remove	4	No	No	No		4	
4718	Bradford Pear	4	Remove	4	No	No	No	4.00		
4719	Eastern Red Cedar	4	Remove	4	No	No	No		4	
4720	Eastern Red Cedar	4	Remove	4	No	No	No		4	
4721	Eastern Red Cedar	4	Remove	4	No	No	No		4	
4722	Eastern Red Cedar	4	Remove	4	No	No	No		4	
4723	Eastern Red Cedar	4	Remove	4	No	No	No		4	

Tree Number	Species	Caliper (Inches)	Remove or Remain	Tree Health (1-5)	Disease (Y/N)	Insect (Y/N	Structural (Y/N	Mitigation Required (Cal. In.)	Mitigation Required for Secondary Trees	Positive Credits (Tree)
4724	Eastern Red Cedar	4	Remove	4	No	No	No		4	
4725	Cedar Elm	12.7	Remain	4	No	No	No			
4726	Eastern Red Cedar	4	Remove	4	No	No	No		4	
4727	Eastern Red Cedar	4	Remove	4	No	No	No		4	
4728	Eastern Red Cedar	4	Remove	4	No	No	No		4	
4729	Eastern Red Cedar	4	Remove	4	No	No	No		4	
4730	Eastern Red Cedar	4	Remove	4	No	No	No		4	
4731	Eastern Red Cedar	4	Remove	4	No	No	No		4	
4732	Eastern Red Cedar	4	Remove	4	No	No	No		4	
4733	Eastern Red Cedar	4	Remove	4	No	No	No		4	
4734	Eastern Red Cedar	4	Remove	4	No	No	No		4	
4735	Eastern Red Cedar	4	Remove	4	No	No	No		4	
4736	Eastern Red Cedar	4	Remove	4	No	No	No		4	
4737	Eastern Red Cedar	4	Remove	4	No	No	No		4	
4738	Eastern Red Cedar	4	Remove	4	No	No	No		4	
4739	Eastern Red Cedar	4	Remove	4	No	No	No		4	
4740	Eastern Red Cedar	4	Remove	4	No	No	No		4	
4741	Eastern Red Cedar	4	Remove	4	No	No	No		4	
4742	Eastern Red Cedar	4	Remove	4	No	No	No		4	
4743	Eastern Red Cedar	4	Remove	4	No	No	No		4	
4744	Eastern Red Cedar	4	Remove	4	No	No	No		4	
4745	Eastern Red Cedar	4	Remove	4	No	No	No		4	
4746	Eastern Red Cedar	4	Remove	4	No	No	No		4	
4747	Eastern Red Cedar	4	Remove	4	No	No	No		4	
4748	Eastern Red Cedar	4	Remove	4	No	No	No		4	
4749	Eastern Red Cedar	4	Remove	4	No	No	No		4	
4750	Eastern Red Cedar	4	Remove	4	No	No	No		4	
4751	Eastern Red Cedar	4	Remove	4	No	No	No		4	
4752	Eastern Red Cedar	4	Remove	4	No	No	No		4	
4753	Eastern Red Cedar	4	Remove	4	No	No	No		4	
4754	Eastern Red Cedar	4	Remove	4	No	No	No		4	
4755	Eastern Red Cedar	4	Remove	4	No	No	No		4	
4756	Eastern Red Cedar	4	Remove	4	No	No	No		4	
4757	Eastern Red Cedar	4	Remove	4	No	No	No		4	
4758	Eastern Red Cedar	4	Remove	4	No	No	No		4	
4759	Eastern Red Cedar	4	Remove	4	No	No	No		4	
4760	Eastern Red Cedar	4	Remove	4	No	No	No		4	
4761	Eastern Red Cedar	4	Remove	4	No	No	No		4	
4762	Eastern Red Cedar	4	Remove	4	No	No	No		4	
4763	Eastern Red Cedar	4	Remove	4	No	No	No		4	
4764	Eastern Red Cedar	4	Remove	4	No	No	No		4	
4765	Eastern Red Cedar	4	Remove	4	No	No	No		4	
4766	Eastern Red Cedar	4	Remove	4	No	No	No		4	
4767	Eastern Red Cedar	4	Remove	4	No	No	No		4	
4768	Eastern Red Cedar	4	Remove	4	No	No	No		4	
4769	Eastern Red Cedar	4	Remove	4	No	No	No		4	
4770	Eastern Red Cedar	4	Remove	4	No	No	No		4	
4771	Eastern Red Cedar	4	Remove	4	No	No	No		4	
4772	Eastern Red Cedar	4	Remove	4	No	No	No		4	
4773	Eastern Red Cedar	4	Remove	4	No	No	No		4	
4774	Eastern Red Cedar	4	Remove	4	No	No	No		4	
4775	Eastern Red Cedar	4	Remove	4	No	No	No		4	
4776	Hercules' club	4.4	Remove	4	No	No	No	4.40		
4777	Eastern Red Cedar	4	Remove	4	No	No	No		4	
4778	Eastern Red Cedar	4	Remove	4	No	No	No		4	
4779	Eastern Red Cedar	4	Remove	4	No	No	No		4	
4780	Eastern Red Cedar	4	Remove	4	No	No	No		4	
4781	Eastern Red Cedar	4	Remove	4	No	No	No		4	
4782	Eastern Red Cedar	4	Remain	4	No	No	No			
4783	Eastern Red Cedar	4	Remain	4	No	No	No			
4784	Eastern Red Cedar	4	Remain	4	No	No	No			
4785	Eastern Red Cedar	4	Remain	4	No	No	No			
4786	Eastern Red Cedar	4	Remain	4	No	No	No			
4787	Eastern Red Cedar	4	Remain	4	No	No	No			
4788	Eastern Red Cedar	4	Remain	4	No	No	No			
4789	Eastern Red Cedar	4	Remain	4	No	No	No			
4790	Eastern Red Cedar	4	Remove	4	No	No	No		4	
4792	Eastern Red Cedar	4	Remove	4	No	No	No		4	
4793	Eastern Red Cedar	4	Remove	4	No	No	No		4	
4794	Eastern Red Cedar	4	Remove	4	No	No	No		4	
4795	Eastern Red Cedar	4	Remove	4	No	No	No		4	
4796	Eastern Red Cedar	4	Remove	4	No	No	No		4	
4797	Eastern Red Cedar	4	Remove	4	No	No	No		4	
4798	Eastern Red Cedar	4	Remove	4	No	No	No		4	
4799	Eastern Red Cedar	4	Remove	4	No	No	No		4	
4801	Eastern Red Cedar	4	Remove	4	No	No	No		4	
4802	Eastern Red Cedar	4	Remove	4	No	No	No		4	
4803	Eastern Red Cedar	4	Remove	4	No	No	No		4	
4804	Eastern Red Cedar	4	Remove	4	No	No	No		4	
4805	Eastern Red Cedar	4	Remove	4	No	No	No		4	
4806	Eastern Red Cedar	4	Remove	4	No	No	No		4	
4807	Eastern Red Cedar	4	Remove	4	No	No	No		4	
4808	Eastern Red Cedar	4	Remove	4	No	No	No		4	
4809	Eastern Red Cedar	4	Remove	4	No	No	No		4	
4810	Eastern Red Cedar	4	Remove	4	No	No	No		4	
4811	Eastern Red Cedar	4	Remove	4	No	No	No		4	
4812	Eastern Red Cedar	4	Remove	4	No	No	No		4	
4813	Eastern Red Cedar	4	Remove	4	No	No	No		4	
4814	Eastern Red Cedar	4	Remove	4	No	No	No		4	
4815	Eastern Red Cedar	4	Remove	4	No	No	No		4	
4816	Eastern Red Cedar	4	Remove	4	No	No	No		4	
4817	Eastern Red Cedar	4	Remove	4	No	No	No		4	
4818	Eastern Red Cedar	4	Remove	4	No	No	No		4	
4819	Eastern Red Cedar	4	Remove	4	No	No	No		4	
4820	Eastern Red Cedar	4	Remove	4	No	No	No		4	
4821	Eastern Red Cedar	4	Remove	4	No	No	No		4	
4822	Eastern Red Cedar	4	Remove	4	No	No	No		4	
4823	Eastern Red Cedar	4	Remove	4	No	No	No		4	
4824	Eastern Red Cedar	4	Remove	4	No	No	No		4	
4825	Eastern Red Cedar	4	Remove	4	No	No	No		4	
4826	Eastern Red Cedar	4	Remove	4	No	No	No		4	
4827	Eastern Red Cedar	4	Remove	4	No	No	No		4	
4828	Eastern Red Cedar	4	Remove	4	No	No	No		4	
4829	Eastern Red Cedar	4	Remove	4	No	No	No		4	
4830	Eastern Red Cedar	4	Remove	4	No	No	No		4	
4831	Eastern Red Cedar	4	Remove	4	No	No	No		4	
4832	Eastern Red Cedar	4	Remove	4	No	No	No		4	
4833	Eastern Red Cedar	4	Remove	4	No	No	No		4	
4834	Eastern Red Cedar	4	Remove	4	No	No	No		4	
4835	Eastern Red Cedar	4	Remove	4	No	No	No		4	
4836	Eastern Red Cedar	4	Remove	4	No	No	No		4	
4837	Eastern Red Cedar	4	Remove	4	No	No	No		4	
4838	Eastern Red Cedar	4	Remove	4	No	No	No		4	
4839	Eastern Red Cedar	4	Remove	4	No	No	No		4	
4840	Eastern Red Cedar	4	Remove	4	No	No	No		4	
4841	Eastern Red Cedar	4	Remove	4	No	No	No		4	
4842	Eastern Red Cedar	4	Remove	4	No	No	No		4	
4843	Eastern Red Cedar	4	Remove	4	No	No	No		4	
4844	Eastern Red Cedar	4	Remove	4	No	No	No		4	
4845	Eastern Red Cedar	4	Remove	4	No	No	No		4	
4846	Eastern Red Cedar	4	Remove	4	No	No	No		4	
4847	Eastern Red Cedar	4	Remove	4	No	No	No		4	
4848	Eastern Red Cedar	4	Remove	4	No	No	No		4	

JOHNSON VOLK CONSULTING
TBPELS Engineering Firm No. 11962 / Land Surveying Firm No. 10194033
704 Central Parkway East | Suite 1200 | Plano, TX 75074 | 972.201.3100

JUNIPER
PHASE 1
CITY OF ROCKWALL
ROCKWALL COUNTY, TEXAS

TREE SURVEY PLAN

DETAILED TREE SURVEY AND
TREE PRESERVATION PLAN

REGISTERED LANDSCAPE ARCHITECT
CODY L. JOHNSON
2833
STATE OF TEXAS

December 29, 2025

SCALE:
REFER TO DETAILS
One Inch
JVC No MJP009A

I:\jvc\dfwc\projects\mjp\mjp009a\dwg\mjp009a - tree survey plan.dwg

Tree Number	Species	Caliper (Inches)	Remove or Remain	Tree Health (1-5)	Disease (Y/N)	Insect (Y/N	Structural (Y/N	Mitigation Required (Cal. In.)	Mitigation Required for Secondary Trees	Positive Credits (Tree)
4849	Eastern Red Cedar	4	Remove	4	No	No	No		4	
4850	Eastern Red Cedar	4	Remove	4	No	No	No		4	
4851	Eastern Red Cedar	4	Remove	4	No	No	No		4	
4852	Eastern Red Cedar	4	Remove	4	No	No	No		4	
4853	Eastern Red Cedar	4	Remove	4	No	No	No		4	
4854	Eastern Red Cedar	4	Remove	4	No	No	No		4	
4855	Eastern Red Cedar	4	Remove	4	No	No	No		4	
4856	Eastern Red Cedar	4	Remove	4	No	No	No		4	
4859	Eastern Red Cedar	4	Remove	4	No	No	No		4	
4860	Eastern Red Cedar	4	Remove	4	No	No	No		4	
4861	Eastern Red Cedar	4	Remove	4	No	No	No		4	
4862	Eastern Red Cedar	4	Remove	4	No	No	No		4	
4863	Eastern Red Cedar	4	Remove	4	No	No	No		4	
4864	Eastern Red Cedar	4	Remove	4	No	No	No		4	
4865	Eastern Red Cedar	4	Remove	4	No	No	No		4	
4866	Eastern Red Cedar	4	Remove	4	No	No	No		4	
4867	Eastern Red Cedar	4	Remove	4	No	No	No		4	
4868	Eastern Red Cedar	4	Remove	4	No	No	No		4	
4869	Eastern Red Cedar	4	Remove	4	No	No	No		4	
4870	Eastern Red Cedar	4	Remove	4	No	No	No		4	
4871	Eastern Red Cedar	4	Remove	4	No	No	No		4	
4872	Eastern Red Cedar	4	Remove	4	No	No	No		4	
4873	Eastern Red Cedar	4	Remove	4	No	No	No		4	
4874	Eastern Red Cedar	4	Remove	4	No	No	No		4	
4875	Eastern Red Cedar	4	Remove	4	No	No	No		4	
4876	Eastern Red Cedar	4	Remove	4	No	No	No		4	
4877	Eastern Red Cedar	4	Remove	4	No	No	No		4	
4878	Eastern Red Cedar	4	Remove	4	No	No	No		4	
4879	Eastern Red Cedar	4	Remove	4	No	No	No		4	
4880	Eastern Red Cedar	4	Remove	4	No	No	No		4	
4881	Eastern Red Cedar	4	Remove	4	No	No	No		4	
4882	Eastern Red Cedar	4	Remove	4	No	No	No		4	
4883	Eastern Red Cedar	4	Remove	4	No	No	No		4	
4884	Eastern Red Cedar	4	Remove	4	No	No	No		4	
4885	Eastern Red Cedar	4	Remove	4	No	No	No		4	
4886	Eastern Red Cedar	4	Remove	4	No	No	No		4	
4887	Eastern Red Cedar	4	Remove	4	No	No	No		4	
4888	Eastern Red Cedar	4	Remove	4	No	No	No		4	
4889	Eastern Red Cedar	4	Remove	4	No	No	No		4	
4890	Eastern Red Cedar	4	Remove	4	No	No	No		4	
4891	Eastern Red Cedar	4	Remove	4	No	No	No		4	
4892	Eastern Red Cedar	4	Remove	4	No	No	No		4	
4893	Eastern Red Cedar	4	Remove	4	No	No	No		4	
4894	Eastern Red Cedar	4	Remove	4	No	No	No		4	
4895	Eastern Red Cedar	4	Remove	4	No	No	No		4	
4896	Eastern Red Cedar	4	Remove	4	No	No	No		4	
4897	Eastern Red Cedar	4	Remove	4	No	No	No		4	
4898	Eastern Red Cedar	4	Remove	4	No	No	No		4	
4899	Eastern Red Cedar	4	Remove	4	No	No	No		4	
4900	Eastern Red Cedar	4	Remove	4	No	No	No		4	
4901	Eastern Red Cedar	4	Remove	4	No	No	No		4	
4902	Eastern Red Cedar	4	Remove	4	No	No	No		4	
4903	Eastern Red Cedar	4	Remove	4	No	No	No		4	
4904	Eastern Red Cedar	4	Remove	4	No	No	No		4	
4905	Eastern Red Cedar	4	Remove	4	No	No	No		4	
4906	Eastern Red Cedar	4	Remove	4	No	No	No		4	
4907	Eastern Red Cedar	4	Remove	4	No	No	No		4	
4908	Eastern Red Cedar	4	Remove	4	No	No	No		4	
4909	Eastern Red Cedar	4	Remove	4	No	No	No		4	
4910	Eastern Red Cedar	4	Remove	4	No	No	No		4	
4911	Eastern Red Cedar	4	Remove	4	No	No	No		4	
4912	Eastern Red Cedar	4	Remove	4	No	No	No		4	
4913	Eastern Red Cedar	4	Remove	4	No	No	No		4	
4914	Eastern Red Cedar	4	Remove	4	No	No	No		4	
4915	Eastern Red Cedar	4	Remove	4	No	No	No		4	
4916	Eastern Red Cedar	4	Remove	4	No	No	No		4	
4917	Eastern Red Cedar	4	Remove	4	No	No	No		4	
4918	Eastern Red Cedar	4	Remove	4	No	No	No		4	
4919	Eastern Red Cedar	4	Remove	4	No	No	No		4	
4920	Eastern Red Cedar	4	Remove	4	No	No	No		4	
4921	Eastern Red Cedar	4	Remain	4	No	No	No			
4922	Eastern Red Cedar	4	Remain	4	No	No	No			
4923	Eastern Red Cedar	4	Remove	4	No	No	No		4	
4924	Eastern Red Cedar	4	Remain	4	No	No	No			
4925	Eastern Red Cedar	4	Remove	4	No	No	No		4	
4926	Eastern Red Cedar	4	Remain	4	No	No	No			
4927	Eastern Red Cedar	4	Remove	4	No	No	No		4	
4928	Eastern Red Cedar	4	Remain	4	No	No	No			
4929	Eastern Red Cedar	4	Remain	4	No	No	No			
4930	Eastern Red Cedar	4	Remain	4	No	No	No			
4931	Eastern Red Cedar	4	Remain	4	No	No	No			
4932	Eastern Red Cedar	4	Remain	4	No	No	No			
4933	Eastern Red Cedar	4	Remain	4	No	No	No			
4934	Eastern Red Cedar	4	Remain	4	No	No	No			
4935	Eastern Red Cedar	4	Remain	4	No	No	No			
4936	Eastern Red Cedar	4	Remain	4	No	No	No			
4937	Eastern Red Cedar	4	Remain	4	No	No	No			
4938	Eastern Red Cedar	4	Remain	4	No	No	No			
4939	Eastern Red Cedar	4	Remain	4	No	No	No			
4940	Eastern Red Cedar	4	Remain	4	No	No	No			
4941	Eastern Red Cedar	4	Remove	4	No	No	No		4	
4942	Eastern Red Cedar	4	Remove	4	No	No	No		4	
4943	Eastern Red Cedar	4	Remove	4	No	No	No		4	
4944	Eastern Red Cedar	4	Remove	4	No	No	No		4	
4945	Hercules' club	8.2	Remove	4	No	No	No	8.20		
4946	Eastern Red Cedar	4	Remain	4	No	No	No			
4947	Eastern Red Cedar	4	Remain	4	No	No	No			
4948	Eastern Red Cedar	4	Remain	4	No	No	No			
4949	Eastern Red Cedar	4	Remain	4	No	No	No			
4950	Eastern Red Cedar	4	Remain	4	No	No	No			
4951	Eastern Red Cedar	4	Remain	4	No	No	No			
4952	Eastern Red Cedar	4	Remove	4	No	No	No		4	
4953	Eastern Red Cedar	4	Remove	4	No	No	No		4	
4954	Eastern Red Cedar	4	Remove	4	No	No	No		4	
4955	Eastern Red Cedar	4	Remove	4	No	No	No		4	
4956	Eastern Red Cedar	4	Remove	4	No	No	No		4	
4957	Eastern Red Cedar	4	Remove	4	No	No	No		4	
4958	Eastern Red Cedar	4	Remove	4	No	No	No		4	
4959	Eastern Red Cedar	4	Remove	4	No	No	No		4	
4960	Eastern Red Cedar	4	Remove	4	No	No	No		4	
4961	Eastern Red Cedar	4	Remove	4	No	No	No		4	
4962	Eastern Red Cedar	4	Remove	4	No	No	No		4	
4963	Eastern Red Cedar	4	Remain	4	No	No	No			
4964	Eastern Red Cedar	4	Remain	4	No	No	No			
4965	Eastern Red Cedar	4	Remove	4	No	No	No		4	
4966	Eastern Red Cedar	4	Remove	4	No	No	No		4	
4967	Eastern Red Cedar	4	Remove	4	No	No	No		4	
4968	Eastern Red Cedar	4	Remove	4	No	No	No		4	
4969	Eastern Red Cedar	4	Remove	4	No	No	No		4	
4970	Eastern Red Cedar	4	Remove	4	No	No	No		4	
4971	Eastern Red Cedar	4	Remove	4	No	No	No		4	
4972	Eastern Red Cedar	4	Remove	4	No	No	No		4	
4973	Eastern Red Cedar	4	Remove	4	No	No	No		4	

Tree Number	Species	Caliper (Inches)	Remove or Remain	Tree Health (1-5)	Disease (Y/N)	Insect (Y/N	Structural (Y/N	Mitigation Required (Cal. In.)	Mitigation Required for Secondary Trees	Positive Credits (Tree)
4974	Eastern Red Cedar	4	Remove	4	No	No	No		4	
4975	Eastern Red Cedar	4	Remove	4	No	No	No		4	
4976	Eastern Red Cedar	4	Remove	4	No	No	No		4	
4977	Eastern Red Cedar	4	Remove	4	No	No	No		4	
4978	Eastern Red Cedar	4	Remove	4	No	No	No		4	
4979	Eastern Red Cedar	4	Remove	4	No	No	No		4	
4980	Eastern Red Cedar	4	Remove	4	No	No	No		4	
4981	Eastern Red Cedar	4	Remove	4	No	No	No		4	
4982	Eastern Red Cedar	4	Remove	4	No	No	No		4	
4983	Eastern Red Cedar	4	Remove	4	No	No	No		4	
4984	Eastern Red Cedar	4	Remove	4	No	No	No		4	
4985	Eastern Red Cedar	4	Remove	4	No	No	No		4	
4986	Eastern Red Cedar	4	Remove	4	No	No	No		4	
4987	Eastern Red Cedar	4	Remove	4	No	No	No		4	
4988	Eastern Red Cedar	4	Remove	4	No	No	No		4	
4989	Eastern Red Cedar	4	Remove	4	No	No	No		4	
4990	Eastern Red Cedar	4	Remove	4	No	No	No		4	
4991	Eastern Red Cedar	4	Remove	4	No	No	No		4	
4992	Eastern Red Cedar	4	Remove	4	No	No	No		4	
4993	Eastern Red Cedar	4	Remove	4	No	No	No		4	
4994	Eastern Red Cedar	4	Remove	4	No	No	No		4	
4995	Eastern Red Cedar	4	Remove	4	No	No	No		4	
4996	Eastern Red Cedar	4	Remain	4	No	No	No			
4997	Eastern Red Cedar	4	Remain	4	No	No	No			
4998	Eastern Red Cedar	4	Remove	4	No	No	No		4	
4999	Eastern Red Cedar	4	Remove	4	No	No	No		4	
5000	Eastern Red Cedar	4	Remove	4	No	No	No		4	
5001	Eastern Red Cedar	4	Remove	4	No	No	No		4	
5002	Eastern Red Cedar	4	Remove	4	No	No	No		4	
5003	Eastern Red Cedar	4	Remove	4	No	No	No		4	
5004	Eastern Red Cedar	4	Remove	4	No	No	No		4	
5005	Eastern Red Cedar	4	Remove	4	No	No	No		4	
5006	Eastern Red Cedar	4	Remove	4	No	No	No		4	
5007	Eastern Red Cedar	4	Remove	4	No	No	No		4	
5008	Eastern Red Cedar	4	Remain	4	No	No	No			
5009	Eastern Red Cedar	4	Remove	4	No	No	No		4	
5010	Eastern Red Cedar	4	Remove	4	No	No	No		4	
5011	Eastern Red Cedar	4	Remove	4	No	No	No		4	
5012	Eastern Red Cedar	4	Remove	4	No	No	No		4	
5013	Eastern Red Cedar	4	Remove	4	No	No	No		4	
5014	Eastern Red Cedar	4	Remove	4	No	No	No		4	
5015	Eastern Red Cedar	4	Remove	4	No	No	No		4	
5016	Eastern Red Cedar	4	Remove	4	No	No	No		4	
5017	Eastern Red Cedar	4	Remove	4	No	No	No		4	
5018	Eastern Red Cedar	4	Remove	4	No	No	No		4	
5019	Eastern Red Cedar	4	Remove	4	No	No	No		4	
5020	Eastern Red Cedar	4	Remove	4	No	No	No		4	
5021	Eastern Red Cedar	4	Remove	4	No	No	No		4	
5022	Eastern Red Cedar	4	Remove	4	No	No	No		4	
5023	Eastern Red Cedar	4	Remain	4	No	No	No			
5024	Eastern Red Cedar	4	Remain	4	No	No	No			
5025	Eastern Red Cedar	4	Remain	4	No	No	No			
5026	Eastern Red Cedar	4	Remain	4	No	No	No			
5027	Eastern Red Cedar	4	Remain	4	No	No	No			
5028	Eastern Red Cedar	4	Remain	4	No	No	No			
5029	Eastern Red Cedar	4	Remain	4	No	No	No			
5030	Eastern Red Cedar	4	Remain	4	No	No	No			
5031	Eastern Red Cedar	4	Remain	4	No	No	No			
5032	Eastern Red Cedar	4	Remove	4	No	No	No		4	
5033	Eastern Red Cedar	4	Remain	4	No	No	No			
5034	Eastern Red Cedar	4	Remove	4	No	No	No		4	
5035	Eastern Red Cedar	4	Remove	4	No	No	No		4	
5036	Eastern Red Cedar	4	Remove	4	No	No	No		4	
5037	Eastern Red Cedar	4	Remove	4	No	No	No		4	
5038	Eastern Red Cedar	4	Remove	4	No	No	No		4	
5039	Eastern Red Cedar	4	Remove	4	No	No	No		4	
5040	Eastern Red Cedar	4	Remove	4	No	No	No		4	
5041	Eastern Red Cedar	4	Remove	4	No	No	No		4	
5042	Eastern Red Cedar	4	Remain	4	No	No	No			
5043	Eastern Red Cedar	4	Remain	4	No	No	No			
5044	Eastern Red Cedar	4	Remain	4	No	No	No			
5045	Eastern Red Cedar	4	Remove	4	No	No	No		4	
5046	Eastern Red Cedar	4	Remove	4	No	No	No		4	
5047	Eastern Red Cedar	4	Remove	4	No	No	No		4	
5048	Eastern Red Cedar	4	Remove	4	No	No	No		4	
5049	Eastern Red Cedar	4	Remove	4	No	No	No		4	
5050	Eastern Red Cedar	4	Remove	4	No	No	No		4	
5051	Eastern Red Cedar	4	Remove	4	No	No	No		4	
5052	Eastern Red Cedar	4	Remove	4	No	No	No		4	
5053	Eastern Red Cedar	4	Remove	4	No	No	No		4	
5054	Eastern Red Cedar	4	Remove	4	No	No	No		4	
5055	Eastern Red Cedar	4	Remove	4	No	No	No		4	
5056	Eastern Red Cedar	4	Remove	4	No	No	No		4	
5057	Eastern Red Cedar	4	Remove	4	No	No	No		4	
5058	Eastern Red Cedar	4	Remove	4	No	No	No		4	
5059	Eastern Red Cedar	4	Remove	4	No	No	No		4	
5060	Eastern Red Cedar	4	Remove	4	No	No	No		4	
5061	Eastern Red Cedar	4	Remove	4	No	No	No		4	
5062	Eastern Red Cedar	4	Remove	4	No	No	No		4	
5063	Eastern Red Cedar	4	Remove	4	No	No	No		4	
5064	Eastern Red Cedar	4	Remove	4	No	No	No		4	
5065	Eastern Red Cedar	4	Remove	4	No	No	No		4	
5066	Eastern Red Cedar	4	Remove	4	No	No	No		4	
5067	Eastern Red Cedar	4	Remove	4	No	No	No		4	
5068	Eastern Red Cedar	4	Remove	4	No	No	No		4	
5069	Eastern Red Cedar	4	Remove	4	No	No	No		4	
5070	Eastern Red Cedar	4	Remain	4	No	No	No			
5071	Eastern Red Cedar	4	Remain	4	No	No	No			
5072	Eastern Red Cedar	4	Remove	4	No	No	No		4	
5073	Eastern Red Cedar	4	Remain	4	No	No	No			
5074	Eastern Red Cedar	4	Remain	4	No	No	No			
5075	Eastern Red Cedar	4	Remove	4	No	No	No		4	
5076	Eastern Red Cedar	4	Remove	4	No	No	No		4	
5077	Eastern Red Cedar	4	Remove	4	No	No	No		4	
5078	Eastern Red Cedar	4	Remove	4	No	No	No		4	
5079	Eastern Red Cedar	4	Remove	4	No	No	No		4	
5080	Eastern Red Cedar	4	Remove	4	No	No	No		4	
5081	Eastern Red Cedar	4	Remove	4	No	No	No		4	
5082	Eastern Red Cedar	4	Remove	4	No	No	No		4	
5083	Eastern Red Cedar	4	Remain	4	No	No	No			
5084	Eastern Red Cedar	4	Remain	4	No	No	No			
5085	Eastern Red Cedar	4	Remove	4	No	No	No		4	
5086	Eastern Red Cedar	4	Remain	4	No	No	No			
5087	Eastern Red Cedar	4	Remove	4	No	No	No		4	
5088	Eastern Red Cedar	4	Remain	4	No	No	No			
5089	Eastern Red Cedar	4	Remain	4	No	No	No			
5090	Eastern Red Cedar	4	Remove	4	No	No	No		4	
5091	Eastern Red Cedar	4	Remove	4	No	No	No		4	
5092	Eastern Red Cedar	4	Remain	4	No	No	No			
5093	Eastern Red Cedar	4	Remain	4	No	No	No			
5094	Eastern Red Cedar	4	Remain	4	No	No	No			
5095	Eastern Red Cedar	4	Remain	4	No	No	No			
5096	Eastern Red Cedar	4	Remove	4	No	No	No		4	

JOHNSON VOLK CONSULTING
TBPELS Engineering Firm No. 11962 / Land Surveying Firm No. 10194033
704 Central Parkway East | Suite 1200 | Plano, TX 75074 | 972.201.3100

JUNIPER
PHASE 1
CITY OF ROCKWALL
ROCKWALL COUNTY, TEXAS

TREE SURVEY PLAN

DETAILED TREE SURVEY AND
TREE PRESERVATION PLAN

REGISTERED LANDSCAPE ARCHITECT
CODY L. JOHNSON
2833
STATE OF TEXAS

December 29, 2025

SCALE:
REFER TO DETAILS
One Inch
JVC No MJP009A

I:\cjvs-dfw\projects\mjp\mjp009a\dwg\mjp009a - tree survey plan.dwg

Tree Number	Species	Caliper (Inches)	Remove or Remain	Tree Health (1-5)	Disease (Y/N)	Insect (Y/N	Structural (Y/N	Mitigation Required (Cal. In.)	Mitigation Required for Secondary Trees	Positive Credits (Tree)
5097	Eastern Red Cedar	4	Remove	4	No	No	No		4	
5098	Eastern Red Cedar	4	Remove	4	No	No	No		4	
5099	Eastern Red Cedar	4	Remove	4	No	No	No		4	
5100	Eastern Red Cedar	4	Remove	4	No	No	No		4	
5101	Hercules' club	5.8	Remain	4	No	No	No			
5102	Eastern Red Cedar	4	Remain	4	No	No	No			
5103	Eastern Red Cedar	4	Remove	4	No	No	No		4	
5104	Eastern Red Cedar	4	Remove	4	No	No	No		4	
5105	Eastern Red Cedar	4	Remove	4	No	No	No		4	
5106	Eastern Red Cedar	4	Remove	4	No	No	No		4	
5107	Eastern Red Cedar	4	Remove	4	No	No	No		4	
5108	Eastern Red Cedar	4	Remove	4	No	No	No		4	
5109	Eastern Red Cedar	4	Remove	4	No	No	No		4	
5110	Eastern Red Cedar	4	Remove	4	No	No	No		4	
5111	Eastern Red Cedar	4	Remove	4	No	No	No		4	
5112	Eastern Red Cedar	4	Remove	4	No	No	No		4	
5113	Eastern Red Cedar	4	Remove	4	No	No	No		4	
5114	Eastern Red Cedar	4	Remove	4	No	No	No		4	
5115	Eastern Red Cedar	4	Remove	4	No	No	No		4	
5116	Eastern Red Cedar	4	Remove	4	No	No	No		4	
5117	Eastern Red Cedar	4	Remove	4	No	No	No		4	
5118	Eastern Red Cedar	4	Remove	4	No	No	No		4	
5119	Eastern Red Cedar	4	Remove	4	No	No	No		4	
5120	Eastern Red Cedar	4	Remove	4	No	No	No		4	
5121	Eastern Red Cedar	4	Remove	4	No	No	No		4	
5122	Eastern Red Cedar	4	Remove	4	No	No	No		4	
5123	Eastern Red Cedar	4	Remove	4	No	No	No		4	
5124	Eastern Red Cedar	4	Remove	4	No	No	No		4	
5125	Eastern Red Cedar	4	Remove	4	No	No	No		4	
5126	Eastern Red Cedar	4	Remove	4	No	No	No		4	
5127	Eastern Red Cedar	4	Remove	4	No	No	No		4	
5128	Eastern Red Cedar	4	Remove	4	No	No	No		4	
5129	Eastern Red Cedar	4	Remove	4	No	No	No		4	
5130	Eastern Red Cedar	4	Remove	4	No	No	No		4	
5131	Eastern Red Cedar	4	Remove	4	No	No	No		4	
5132	Eastern Red Cedar	4	Remove	4	No	No	No		4	
5133	Eastern Red Cedar	4	Remove	4	No	No	No		4	
5134	Eastern Red Cedar	4	Remove	4	No	No	No		4	
5135	Eastern Red Cedar	4	Remove	4	No	No	No		4	
5136	Eastern Red Cedar	4	Remove	4	No	No	No		4	
5137	Eastern Red Cedar	4	Remove	4	No	No	No		4	
5138	Eastern Red Cedar	4	Remove	4	No	No	No		4	
5139	Eastern Red Cedar	4	Remove	4	No	No	No		4	
5140	Eastern Red Cedar	4	Remain	4	No	No	No			
5141	Eastern Red Cedar	4	Remain	4	No	No	No			
5142	Eastern Red Cedar	4	Remove	4	No	No	No		4	
5143	Eastern Red Cedar	4	Remain	4	No	No	No			
5144	Eastern Red Cedar	4	Remain	4	No	No	No			
5145	Eastern Red Cedar	4	Remain	4	No	No	No			
5146	Eastern Red Cedar	4	Remain	4	No	No	No			
5147	Eastern Red Cedar	4	Remain	4	No	No	No			
5148	Eastern Red Cedar	4	Remain	4	No	No	No			
5149	Eastern Red Cedar	4	Remain	4	No	No	No			
5150	Eastern Red Cedar	4	Remain	4	No	No	No			
5151	Eastern Red Cedar	4	Remain	4	No	No	No			
5152	Eastern Red Cedar	4	Remain	4	No	No	No			
5153	Eastern Red Cedar	4	Remain	4	No	No	No			
5154	Eastern Red Cedar	4	Remain	4	No	No	No			
5155	Eastern Red Cedar	4	Remain	4	No	No	No			
5156	Eastern Red Cedar	4	Remain	4	No	No	No			
5157	Eastern Red Cedar	4	Remain	4	No	No	No			
5158	Eastern Red Cedar	4	Remain	4	No	No	No			
5159	Eastern Red Cedar	4	Remove	4	No	No	No		4	
5160	Eastern Red Cedar	4	Remove	4	No	No	No		4	
5161	Eastern Red Cedar	4	Remove	4	No	No	No		4	
5162	Eastern Red Cedar	4	Remove	4	No	No	No		4	
5163	Eastern Red Cedar	4	Remove	4	No	No	No		4	
5164	Eastern Red Cedar	4	Remove	4	No	No	No		4	
5165	Eastern Red Cedar	4	Remove	4	No	No	No		4	
5166	Eastern Red Cedar	4	Remove	4	No	No	No		4	
5167	Eastern Red Cedar	4	Remove	4	No	No	No		4	
5168	Eastern Red Cedar	4	Remove	4	No	No	No		4	
5169	Eastern Red Cedar	4	Remove	4	No	No	No		4	
5170	Eastern Red Cedar	4	Remove	4	No	No	No		4	
5171	Eastern Red Cedar	4	Remove	4	No	No	No		4	
5172	Eastern Red Cedar	4	Remove	4	No	No	No		4	
5173	Eastern Red Cedar	4	Remove	4	No	No	No		4	
5174	Eastern Red Cedar	4	Remove	4	No	No	No		4	
5175	Eastern Red Cedar	4	Remove	4	No	No	No		4	
5176	Eastern Red Cedar	4	Remove	4	No	No	No		4	
5177	Eastern Red Cedar	4	Remove	4	No	No	No		4	
5178	Eastern Red Cedar	4	Remove	4	No	No	No		4	
5179	Eastern Red Cedar	4	Remove	4	No	No	No		4	
5180	Eastern Red Cedar	4	Remove	4	No	No	No		4	
5181	Eastern Red Cedar	4	Remove	4	No	No	No		4	
5182	Eastern Red Cedar	4	Remove	4	No	No	No		4	
5183	Eastern Red Cedar	4	Remove	4	No	No	No		4	
5184	Eastern Red Cedar	4	Remove	4	No	No	No		4	
5185	Eastern Red Cedar	4	Remove	4	No	No	No		4	
5186	Eastern Red Cedar	4	Remove	4	No	No	No		4	
5187	Eastern Red Cedar	4	Remove	4	No	No	No		4	
5188	Eastern Red Cedar	4	Remove	4	No	No	No		4	
5189	Eastern Red Cedar	4	Remove	4	No	No	No		4	
5190	Eastern Red Cedar	4	Remove	4	No	No	No		4	
5191	Eastern Red Cedar	4	Remove	4	No	No	No		4	
5192	Eastern Red Cedar	4	Remove	4	No	No	No		4	
5193	Eastern Red Cedar	4	Remove	4	No	No	No		4	
5194	Eastern Red Cedar	4	Remove	4	No	No	No		4	
5195	Eastern Red Cedar	4	Remove	4	No	No	No		4	
5196	Eastern Red Cedar	4	Remove	4	No	No	No		4	
5197	Eastern Red Cedar	4	Remove	4	No	No	No		4	
5198	Eastern Red Cedar	4	Remove	4	No	No	No		4	
5199	Eastern Red Cedar	4	Remove	4	No	No	No		4	
5200	Eastern Red Cedar	4	Remove	4	No	No	No		4	
5201	Eastern Red Cedar	4	Remove	4	No	No	No		4	
5202	Eastern Red Cedar	4	Remove	4	No	No	No		4	
5203	Eastern Red Cedar	4	Remove	4	No	No	No		4	
5204	Eastern Red Cedar	4	Remove	4	No	No	No		4	
5205	Eastern Red Cedar	4	Remove	4	No	No	No		4	
5206	Eastern Red Cedar	4	Remove	4	No	No	No		4	
5207	Eastern Red Cedar	4	Remove	4	No	No	No		4	
5208	Eastern Red Cedar	4	Remove	4	No	No	No		4	
5209	Eastern Red Cedar	4	Remove	4	No	No	No		4	
5210	Eastern Red Cedar	4	Remove	4	No	No	No		4	
5211	Eastern Red Cedar	4	Remove	4	No	No	No		4	
5212	Eastern Red Cedar	4	Remove	4	No	No	No		4	
5213	Eastern Red Cedar	4	Remove	4	No	No	No		4	
5214	Eastern Red Cedar	4	Remove	4	No	No	No		4	
5215	Eastern Red Cedar	4	Remove	4	No	No	No		4	
5216	Eastern Red Cedar	4	Remove	4	No	No	No		4	
5217	Eastern Red Cedar	4	Remove	4	No	No	No		4	
5218	Eastern Red Cedar	4	Remove	4	No	No	No		4	
5219	Eastern Red Cedar	4	Remove	4	No	No	No		4	

Tree Number	Species	Caliper (Inches)	Remove or Remain	Tree Health (1-5)	Disease (Y/N)	Insect (Y/N	Structural (Y/N	Mitigation Required (Cal. In.)	Mitigation Required for Secondary Trees	Positive Credits (Tree)
5220	Eastern Red Cedar	4	Remove	4	No	No	No		4	
5221	Eastern Red Cedar	4	Remove	4	No	No	No		4	
5222	Eastern Red Cedar	4	Remove	4	No	No	No		4	
5223	Eastern Red Cedar	4	Remove	4	No	No	No		4	
5224	Eastern Red Cedar	4	Remove	4	No	No	No		4	
5225	Eastern Red Cedar	4	Remove	4	No	No	No		4	
5226	Eastern Red Cedar	4	Remove	4	No	No	No		4	
5227	Eastern Red Cedar	4	Remove	4	No	No	No		4	
5228	Common Persimmon	4.5	Remove	4	No	No	No	4.50		
5229	Eastern Red Cedar	4	Remove	4	No	No	No		4	
5230	Eastern Red Cedar	4	Remove	4	No	No	No		4	
5231	Eastern Red Cedar	4	Remove	4	No	No	No		4	
5232	Eastern Red Cedar	4	Remove	4	No	No	No		4	
5233	Eastern Red Cedar	4	Remove	4	No	No	No		4	
5234	Eastern Red Cedar	4	Remove	4	No	No	No		4	
5235	Eastern Red Cedar	4	Remove	4	No	No	No		4	
5236	Eastern Red Cedar	4	Remove	4	No	No	No		4	
5237	Eastern Red Cedar	4	Remove	4	No	No	No		4	
5238	Eastern Red Cedar	4	Remove	4	No	No	No		4	
5239	Eastern Red Cedar	4	Remove	4	No	No	No		4	
5240	Eastern Red Cedar	4	Remove	4	No	No	No		4	
5241	Eastern Red Cedar	4	Remove	4	No	No	No		4	
5242	Eastern Red Cedar	4	Remove	4	No	No	No		4	
5243	Eastern Red Cedar	4	Remove	4	No	No	No		4	
5244	Eastern Red Cedar	4	Remove	4	No	No	No		4	
5245	Eastern Red Cedar	4	Remove	4	No	No	No		4	
5246	Eastern Red Cedar	4	Remove	4	No	No	No		4	
5247	Eastern Red Cedar	4	Remove	4	No	No	No		4	
5248	Eastern Red Cedar	4	Remove	4	No	No	No		4	
5249	Eastern Red Cedar	4	Remove	4	No	No	No		4	
5250	Eastern Red Cedar	4	Remove	4	No	No	No		4	
5251	Eastern Red Cedar	4	Remove	4	No	No	No		4	
5252	Eastern Red Cedar	4	Remove	4	No	No	No		4	
5253	Eastern Red Cedar	4	Remove	4	No	No	No		4	
5254	Eastern Red Cedar	4	Remove	4	No	No	No		4	
5255	Eastern Red Cedar	4	Remove	4	No	No	No		4	
5256	Eastern Red Cedar	4	Remove	4	No	No	No		4	
5257	Eastern Red Cedar	4	Remove	4	No	No	No		4	
5258	Eastern Red Cedar	4	Remove	4	No	No	No		4	
5259	Eastern Red Cedar	4	Remove	4	No	No	No		4	
5260	Eastern Red Cedar	4	Remove	4	No	No	No		4	
5261	Eastern Red Cedar	4	Remove	4	No	No	No		4	
5262	Eastern Red Cedar	4	Remain	4	No	No	No			
5263	Eastern Red Cedar	4	Remove	4	No	No	No		4	
5264	Eastern Red Cedar	4	Remove	4	No	No	No		4	
5265	Eastern Red Cedar	4	Remove	4	No	No	No		4	
5266	Eastern Red Cedar	4	Remove	4	No	No	No		4	
5267	Eastern Red Cedar	4	Remove	4	No	No	No		4	
5268	Eastern Red Cedar	4	Remove	4	No	No	No		4	
5269	Eastern Red Cedar	4	Remove	4	No	No	No		4	
5270	Eastern Red Cedar	4	Remove	4	No	No	No		4	
5271	Eastern Red Cedar	4	Remove	4	No	No	No		4	
5272	Eastern Red Cedar	4	Remain	4	No	No	No			
5273	Eastern Red Cedar	4	Remove	4	No	No	No		4	
5274	Eastern Red Cedar	4	Remove	4	No	No	No		4	
5275	Eastern Red Cedar	4	Remove	4	No	No	No		4	
5276	Eastern Red Cedar	4	Remove	4	No	No	No		4	
5277	Eastern Red Cedar	4	Remove	4	No	No	No		4	
5278	Eastern Red Cedar	4	Remove	4	No	No	No		4	
5279	Eastern Red Cedar	4	Remove	4	No	No	No		4	
5280	Eastern Red Cedar	4	Remove	4	No	No	No		4	
5281	Eastern Red Cedar	4	Remove	4	No	No	No		4	
5282	Eastern Red Cedar	4	Remove	4	No	No	No		4	
5283	Eastern Red Cedar	4	Remain	4	No	No	No			
5284	Eastern Red Cedar	4	Remove	4	No	No	No		4	
5285	Eastern Red Cedar	4	Remove	4	No	No	No		4	
5286	Eastern Red Cedar	4	Remove	4	No	No	No		4	
5287	Eastern Red Cedar	4	Remove	4	No	No	No		4	
5288	Eastern Red Cedar	4	Remove	4	No	No	No		4	
5289	Eastern Red Cedar	4	Remove	4	No	No	No		4	
5290	Eastern Red Cedar	4	Remain	4	No	No	No			
5291	Eastern Red Cedar	4	Remain	4	No	No	No			
5292	Eastern Red Cedar	4	Remain	4	No	No	No			
5293	Eastern Red Cedar	4	Remain	4	No	No	No			
5294	Eastern Red Cedar	4	Remain	4	No	No	No			
5295	Eastern Red Cedar	4	Remain	4	No	No	No			
5296	Eastern Red Cedar	4	Remain	4	No	No	No			
5297	Eastern Red Cedar	4	Remain	4	No	No	No			
5298	Eastern Red Cedar	4	Remain	4	No	No	No			
5299	Eastern Red Cedar	4	Remain	4	No	No	No			
5300	Eastern Red Cedar	4	Remain	4	No	No	No			
5301	Eastern Red Cedar	4	Remain	4	No	No	No			
5302	Eastern Red Cedar	4	Remain	4	No	No	No			
5303	Eastern Red Cedar	4	Remain	4	No	No	No			
5304	Eastern Red Cedar	4	Remain	4	No	No	No			
5305	Eastern Red Cedar	4	Remain	4	No	No	No			
5306	Eastern Red Cedar	4	Remain	4	No	No	No			
5307	Eastern Red Cedar	4	Remain	4	No	No	No			
5308	Eastern Red Cedar	4	Remain	4	No	No	No			
5309	Eastern Red Cedar	4	Remain	4	No	No	No			
5310	Eastern Red Cedar	4	Remain	4	No	No	No			
5311	Eastern Red Cedar	4	Remain	4	No	No	No			
5312	Eastern Red Cedar	4	Remain	4	No	No	No			
5313	Eastern Red Cedar	4	Remain	4	No	No	No			
5314	Eastern Red Cedar	4	Remain	4	No	No	No			
5315	Eastern Red Cedar	4	Remain	4	No	No	No			
5316	Eastern Red Cedar	4	Remain	4	No	No	No			
5317	Eastern Red Cedar	4	Remain	4	No	No	No			
5318	Eastern Red Cedar	4	Remain	4	No	No	No			
5319	Eastern Red Cedar	4	Remain	4	No	No	No			
5320	Eastern Red Cedar	4	Remain	4	No	No	No			
5321	Eastern Red Cedar	4	Remain	4	No	No	No			
5322	Eastern Red Cedar	4	Remain	4	No	No	No			
5323	Eastern Red Cedar	4	Remain	4	No	No	No			
5324	Eastern Red Cedar	4	Remain	4	No	No	No			
5325	Eastern Red Cedar	4	Remain	4	No	No	No			
5326	Eastern Red Cedar	4	Remain	4	No	No	No			
5327	Eastern Red Cedar	4	Remain	4	No	No	No			
5328	Common Persimmon	9.3	Remain	4	No	No	No			
5329	Eastern Red Cedar	4	Remain	4	No	No	No			
5330	Eastern Red Cedar	4	Remain	4	No	No	No			
5331	Eastern Red Cedar	4	Remain	4	No	No	No			
5332	Eastern Red Cedar	4	Remain	4	No	No	No			
5333	Eastern Red Cedar	4	Remain	4	No	No	No			
5335	Eastern Red Cedar	4	Remain	4	No	No	No			
5336	Eastern Red Cedar	4	Remain	4	No	No	No			
5337	Eastern Red Cedar	4	Remain	4	No	No	No			
5338	Eastern Red Cedar	4	Remain	4	No	No	No			
5339	Eastern Red Cedar	4	Remain	4	No	No	No			
5340	Eastern Red Cedar	4	Remain	4	No	No	No			
5341	Eastern Red Cedar	4	Remain	4	No	No	No			
5342	Eastern Red Cedar	4	Remain	4	No	No	No			
5343	Eastern Red Cedar	4	Remain	4	No	No	No			

JOHNSON VOLK CONSULTING
TBPELS Engineering Firm No. 11962 / Land Surveying Firm No. 10194033
704 Central Parkway East | Suite 1200 | Plano, TX 75074 | 972.201.3100

JUNIPER
PHASE 1
CITY OF ROCKWALL
ROCKWALL COUNTY, TEXAS

TREE SURVEY PLAN

DETAILED TREE SURVEY AND
TREE PRESERVATION PLAN

REGISTERED LANDSCAPE ARCHITECT
CODY L. JOHNSON
2833
STATE OF TEXAS

December 29, 2025

SCALE:
REFER TO DETAILS
One Inch

JVC No MJP009A

I:\cjvs-dfw\projects\mjp\mjp009a\dwg\mjp009a - tree survey plan.dwg

Tree Number	Species	Caliper (Inches)	Remove or Remain	Tree Health (1-5)	Disease (Y/N)	Insect (Y/N	Structural (Y/N	Mitigation Required (Cal. In.)	Mitigation Required for Secondary Trees	Positive Credits (Tree)
5344	Eastern Red Cedar	4	Remain	4	No	No	No			
5345	Eastern Red Cedar	4	Remain	4	No	No	No			
5346	Eastern Red Cedar	4	Remove	4	No	No	No		4	
5347	Eastern Red Cedar	4	Remain	4	No	No	No			
5348	Eastern Red Cedar	4	Remain	4	No	No	No			
5349	Eastern Red Cedar	4	Remain	4	No	No	No			
5350	Eastern Red Cedar	4	Remove	4	No	No	No		4	
5351	Cedar Elm	6.8	Remove	4	No	No	No	6.80		
5352	Cedar Elm	8.4	Remove	4	No	No	No	8.40		
5353	Eastern Red Cedar	4	Remain	4	No	No	No			
5354	Eastern Red Cedar	4	Remain	4	No	No	No			
5355	Eastern Red Cedar	4	Remain	4	No	No	No			
5356	American Elm	8.9	Remove	4	No	No	No	8.90		
5357	Eastern Red Cedar	4	Remove	4	No	No	No		4	
5358	American Elm	16.5	Remove	4	No	No	No	16.50		
5359	Eastern Red Cedar	4	Remove	4	No	No	No		4	
5360	Eastern Red Cedar	4	Remove	4	No	No	No		4	
5361	Eastern Red Cedar	4	Remove	4	No	No	No		4	
5362	American Elm	10.5	Remove	4	No	No	No	10.50		
5363	Eastern Red Cedar	4	Remove	4	No	No	No		4	
5364	Eastern Red Cedar	4	Remove	4	No	No	No		4	
5365	Eastern Red Cedar	4	Remove	4	No	No	No		4	
5366	Eastern Red Cedar	4	Remove	4	No	No	No		4	
5367	Eastern Red Cedar	4	Remove	4	No	No	No		4	
5368	Eastern Red Cedar	4	Remove	4	No	No	No		4	
5369	American Elm	4	Remove	4	No	No	No	4.00		
5370	Eastern Red Cedar	4	Remove	4	No	No	No		4	
5371	Eastern Red Cedar	4	Remove	4	No	No	No		4	
5372	American Elm	4	Remove	4	No	No	No	4.00		
5373	Eastern Red Cedar	4	Remove	4	No	No	No		4	
5374	Eastern Red Cedar	4	Remove	4	No	No	No		4	
5375	Eastern Red Cedar	4	Remove	4	No	No	No		4	
5376	Eastern Red Cedar	4	Remain	4	No	No	No			
5377	American Elm	7.3	Remove	4	No	No	No	7.30		
5378	Eastern Red Cedar	4	Remove	4	No	No	No		4	
5379	Eastern Red Cedar	4	Remove	4	No	No	No		4	
5380	Eastern Red Cedar	4	Remain	4	No	No	No			
5381	Eastern Red Cedar	4	Remain	4	No	No	No			
5382	Eastern Red Cedar	4	Remain	4	No	No	No			
5383	Eastern Red Cedar	4	Remain	4	No	No	No			
5384	Eastern Red Cedar	4	Remain	4	No	No	No			
5385	Eastern Red Cedar	4	Remain	4	No	No	No			
5386	Eastern Red Cedar	4	Remain	4	No	No	No			
5387	Eastern Red Cedar	4	Remain	4	No	No	No			
5388	Eastern Red Cedar	4	Remain	4	No	No	No			
5389	Eastern Red Cedar	4	Remain	4	No	No	No			
5390	Eastern Red Cedar	4	Remain	4	No	No	No			
5391	Eastern Red Cedar	4	Remain	4	No	No	No			
5392	Eastern Red Cedar	4	Remove	4	No	No	No		4	
5393	Eastern Red Cedar	4	Remove	4	No	No	No		4	
5394	Eastern Red Cedar	4	Remove	4	No	No	No		4	
5395	Eastern Red Cedar	4	Remain	4	No	No	No			
5396	Eastern Red Cedar	4	Remain	4	No	No	No			
5397	Eastern Red Cedar	4	Remain	4	No	No	No			
5398	Eastern Red Cedar	4	Remove	4	No	No	No		4	
5399	Eastern Red Cedar	4	Remain	4	No	No	No			
5400	Eastern Red Cedar	4	Remain	4	No	No	No			
5401	Eastern Red Cedar	4	Remain	4	No	No	No			
5402	Eastern Red Cedar	4	Remain	4	No	No	No			
5403	Eastern Red Cedar	4	Remain	4	No	No	No			
5404	Eastern Red Cedar	4	Remain	4	No	No	No			
5405	Eastern Red Cedar	4	Remain	4	No	No	No			
5406	Eastern Red Cedar	4	Remain	4	No	No	No			
5407	Eastern Red Cedar	4	Remain	4	No	No	No			
5408	Eastern Red Cedar	4	Remain	4	No	No	No			
5409	Eastern Red Cedar	4	Remain	4	No	No	No			
5410	American elm	5.2	Remain	4	No	No	No			
5411	Eastern Red Cedar	4	Remain	4	No	No	No			
5412	Eastern Red Cedar	4	Remain	4	No	No	No			
5413	Eastern Red Cedar	4	Remain	4	No	No	No			
5414	Eastern Red Cedar	4	Remain	4	No	No	No			
5415	Eastern Red Cedar	4	Remain	4	No	No	No			
5416	Eastern Red Cedar	4	Remain	4	No	No	No			
5417	Eastern Red Cedar	4	Remain	4	No	No	No			
5418	Eastern Red Cedar	4	Remove	4	No	No	No		4	
5419	Eastern Red Cedar	4	Remove	4	No	No	No		4	
5420	Eastern Red Cedar	4	Remove	4	No	No	No		4	
5421	Eastern Red Cedar	4	Remove	4	No	No	No		4	
5422	Eastern Red Cedar	4	Remove	4	No	No	No		4	
5423	Eastern Red Cedar	4	Remove	4	No	No	No		4	
5424	Eastern Red Cedar	4	Remove	4	No	No	No		4	
5425	Eastern Red Cedar	4	Remove	4	No	No	No		4	
5426	Eastern Red Cedar	4	Remove	4	No	No	No		4	
5427	Eastern Red Cedar	4	Remove	4	No	No	No		4	
5428	Eastern Red Cedar	4	Remove	4	No	No	No		4	
5429	Eastern Red Cedar	4	Remove	4	No	No	No		4	
5430	Eastern Red Cedar	4	Remove	4	No	No	No		4	
5431	Eastern Red Cedar	4	Remove	4	No	No	No		4	
5432	Eastern Red Cedar	4	Remove	4	No	No	No		4	
5433	Eastern Red Cedar	4	Remove	4	No	No	No		4	
5434	Eastern Red Cedar	4	Remove	4	No	No	No		4	
5435	Eastern Red Cedar	4	Remove	4	No	No	No		4	
5436	Eastern Red Cedar	4	Remove	4	No	No	No		4	
5437	Eastern Red Cedar	4	Remove	4	No	No	No		4	
5438	Eastern Red Cedar	4	Remove	4	No	No	No		4	
5439	Eastern Red Cedar	4	Remove	4	No	No	No		4	
5440	Eastern Red Cedar	4	Remove	4	No	No	No		4	
5441	Eastern Red Cedar	4	Remove	4	No	No	No		4	
5442	Eastern Red Cedar	4	Remove	4	No	No	No		4	
5443	Eastern Red Cedar	4	Remove	4	No	No	No		4	
5444	Eastern Red Cedar	4	Remove	4	No	No	No		4	
5445	Eastern Red Cedar	4	Remove	4	No	No	No		4	
5446	Eastern Red Cedar	4	Remove	4	No	No	No		4	
5447	Eastern Red Cedar	4	Remove	4	No	No	No		4	
5448	Eastern Red Cedar	4	Remove	4	No	No	No		4	
5449	Eastern Red Cedar	4	Remove	4	No	No	No		4	
5450	Eastern Red Cedar	4	Remain	4	No	No	No			
5451	Eastern Red Cedar	4	Remain	4	No	No	No			
5452	Eastern Red Cedar	4	Remove	4	No	No	No		4	
5453	Eastern Red Cedar	4	Remove	4	No	No	No		4	
5454	Eastern Red Cedar	4	Remove	4	No	No	No		4	
5455	Eastern Red Cedar	4	Remove	4	No	No	No		4	
5456	Eastern Red Cedar	4	Remove	4	No	No	No		4	
5457	Eastern Red Cedar	4	Remain	4	No	No	No			
5458	Eastern Red Cedar	4	Remain	4	No	No	No			
5459	Eastern Red Cedar	4	Remain	4	No	No	No			
5460	Eastern Red Cedar	4	Remain	4	No	No	No			
5461	Eastern Red Cedar	4	Remove	4	No	No	No		4	
5462	Eastern Red Cedar	4	Remain	4	No	No	No			
5463	Eastern Red Cedar	4	Remain	4	No	No	No			
5464	Eastern Red Cedar	4	Remove	4	No	No	No		4	
5465	Eastern Red Cedar	4	Remain	4	No	No	No			
5466	Eastern Red Cedar	4	Remove	4	No	No	No		4	

Tree Number	Species	Caliper (Inches)	Remove or Remain	Tree Health (1-5)	Disease (Y/N)	Insect (Y/N	Structural (Y/N	Mitigation Required (Cal. In.)	Mitigation Required for Secondary Trees	Positive Credits (Tree)
5467	Eastern Red Cedar	4	Remove	4	No	No	No		4	
5468	Eastern Red Cedar	4	Remain	4	No	No	No			
5469	Eastern Red Cedar	4	Remain	4	No	No	No			
5470	Eastern Red Cedar	4	Remain	4	No	No	No			
5471	Eastern Red Cedar	4	Remain	4	No	No	No			
5472	Eastern Red Cedar	4	Remain	4	No	No	No			
5473	Eastern Red Cedar	4	Remain	4	No	No	No			
5474	Eastern Red Cedar	4	Remain	4	No	No	No			
5475	Eastern Red Cedar	4	Remain	4	No	No	No			
5476	Eastern Red Cedar	4	Remain	4	No	No	No			
5477	Eastern Red Cedar	4	Remain	4	No	No	No			
5478	Eastern Red Cedar	4	Remain	4	No	No	No			
5479	American elm	6.6	Remain	4	No	No	No			
5480	Eastern Red Cedar	4	Remain	4	No	No	No			
5481	Eastern Red Cedar	4	Remain	4	No	No	No			
5482	Eastern Red Cedar	4	Remain	4	No	No	No			
5483	Eastern Red Cedar	4	Remain	4	No	No	No			
5484	Eastern Red Cedar	4	Remain	4	No	No	No			
5485	American elm	16.6	Remain	4	No	No	No			
5486	Eastern Red Cedar	4	Remain	4	No	No	No			
5487	Eastern Red Cedar	4	Remove	4	No	No	No		4	
5488	Eastern Red Cedar	4	Remove	4	No	No	No		4	
5489	Eastern Red Cedar	4	Remove	4	No	No	No		4	
5490	Eastern Red Cedar	4	Remain	4	No	No	No			
5491	Eastern Red Cedar	4	Remain	4	No	No	No			
5492	Eastern Red Cedar	4	Remove	4	No	No	No		4	
5493	Eastern Red Cedar	4	Remain	4	No	No	No			
5494	Eastern Red Cedar	4	Remain	4	No	No	No			
5495	Eastern Red Cedar	4	Remain	4	No	No	No			
5496	Eastern Red Cedar	4	Remain	4	No	No	No			
5497	Eastern Red Cedar	4	Remain	4	No	No	No			
5498	Eastern Red Cedar	4	Remain	4	No	No	No			
5499	Eastern Red Cedar	4	Remain	4	No	No	No			
5500	Eastern Red Cedar	4	Remain	4	No	No	No			
5501	Eastern Red Cedar	4	Remove	4	No	No	No		4	
5502	Eastern Red Cedar	4	Remove	4	No	No	No		4	
5503	Eastern Red Cedar	4	Remove	4	No	No	No		4	
5504	Eastern Red Cedar	4	Remain	4	No	No	No			
5505	Eastern Red Cedar	4	Remove	4	No	No	No		4	
5506	Eastern Red Cedar	4	Remove	4	No	No	No		4	
5507	Eastern Red Cedar	4	Remain	4	No	No	No			
5508	Eastern Red Cedar	4	Remove	4	No	No	No		4	
5509	Eastern Red Cedar	4	Remove	4	No	No	No		4	
5510	Eastern Red Cedar	4	Remove	4	No	No	No		4	
5511	Eastern Red Cedar	4	Remove	4	No	No	No		4	
5512	Eastern Red Cedar	4	Remove	4	No	No	No		4	
5513	Eastern Red Cedar	4	Remove	4	No	No	No		4	
5514	Eastern Red Cedar	4	Remove	4	No	No	No		4	
5515	American Elm	6.2	Remove	4	No	No	No	6.20		
5516	Eastern Red Cedar	4	Remove	4	No	No	No		4	
5517	Eastern Red Cedar	4	Remove	4	No	No	No		4	
5518	Eastern Red Cedar	4	Remain	4	No	No	No			
5519	Eastern Red Cedar	4	Remain	4	No	No	No			
5520	Eastern Red Cedar	4	Remain	4	No	No	No			
5521	Eastern Red Cedar	4	Remain	4	No	No	No			
5522	Eastern Red Cedar	4	Remain	4	No	No	No			
5523	Eastern Red Cedar	4	Remain	4	No	No	No			
5524	Eastern Red Cedar	4	Remain	4	No	No	No			
5525	Eastern Red Cedar	4	Remain	4	No	No	No			
5526	Eastern Red Cedar	4	Remain	4	No	No	No			
5527	Eastern Red Cedar	4	Remain	4	No	No	No			
5528	Eastern Red Cedar	4	Remain	4	No	No	No			
5529	Eastern Red Cedar	4	Remain	4	No	No	No			
5530	Eastern Red Cedar	4	Remain	4	No	No	No			
5531	Eastern Red Cedar	4	Remove	4	No	No	No		4	
5532	Eastern Red Cedar	4	Remove	4	No	No	No		4	
5533	Eastern Red Cedar	4	Remove	4	No	No	No		4	
5534	Eastern Red Cedar	4	Remove	4	No	No	No		4	
5535	Eastern Red Cedar	4	Remove	4	No	No	No		4	
5536	Eastern Red Cedar	4	Remove	4	No	No	No		4	
5537	Eastern Red Cedar	4	Remove	4	No	No	No		4	
5538	Eastern Red Cedar	4	Remove	4	No	No	No		4	
5539	Eastern Red Cedar	4	Remove	4	No	No	No		4	
5540	Eastern Red Cedar	4	Remove	4	No	No	No		4	
5541	Eastern Red Cedar	4	Remove	4	No	No	No		4	
5542	Eastern Red Cedar	4	Remain	4	No	No	No			
5543	Eastern Red Cedar	4	Remain	4	No	No	No			
5544	Eastern Red Cedar	4	Remain	4	No	No	No			
5545	Eastern Red Cedar	4	Remain	4	No	No	No			
5546	Eastern Red Cedar	4	Remove	4	No	No	No		4	
5547	Eastern Red Cedar	4	Remove	4	No	No	No		4	
5548	Eastern Red Cedar	4	Remove	4	No	No	No		4	
5549	Eastern Red Cedar	4	Remove	4	No	No	No		4	
5550	Eastern Red Cedar	4	Remove	4	No	No	No		4	
5551	Eastern Red Cedar	4	Remove	4	No	No	No		4	
5552	Eastern Red Cedar	4	Remove	4	No	No	No		4	
5553	Eastern Red Cedar	4	Remain	4	No	No	No			
5554	Eastern Red Cedar	4	Remain	4	No	No	No			
5555	Eastern Red Cedar	4	Remain	4	No	No	No			
5556	Eastern Red Cedar	4	Remove	4	No	No	No		4	
5557	Eastern Red Cedar	4	Remove	4	No	No	No		4	
5558	Eastern Red Cedar	4	Remove	4	No	No	No		4	
5559	Cedar Elm	5.3	Remain	4	No	No	No			
5560	Eastern Red Cedar	4	Remove	4	No	No	No		4	
5561	Eastern Red Cedar	4	Remain	4	No	No	No			
5562	Eastern Red Cedar	4	Remain	4	No	No	No			
5563	Eastern Red Cedar	4	Remain	4	No	No	No			
5564	Eastern Red Cedar	4	Remain	4	No	No	No			
5565	Eastern Red Cedar	4	Remain	4	No	No	No			
5566	Eastern Red Cedar	4	Remain	4	No	No	No			
5567	Eastern Red Cedar	4	Remain	4	No	No	No			
5568	Eastern Red Cedar	4	Remain	4	No	No	No			
5569	Eastern Red Cedar	4	Remain	4	No	No	No			
5570	Eastern Red Cedar	4	Remain	4	No	No	No			
5571	Eastern Red Cedar	4	Remain	4	No	No	No			
5572	Eastern Red Cedar	4	Remove	4	No	No	No		4	
5573	Eastern Red Cedar	4	Remove	4	No	No	No		4	
5574	Eastern Red Cedar	4	Remove	4	No	No	No		4	
5575	Eastern Red Cedar	4	Remain	4	No	No	No			
5576	Eastern Red Cedar	4	Remain	4	No	No	No			
5577	Eastern Red Cedar	4	Remain	4	No	No	No			
5578	Eastern Red Cedar	4	Remain	4	No	No	No			
5579	Eastern Red Cedar	4	Remain	4	No	No	No			
5580	Eastern Red Cedar	4	Remain	4	No	No	No			
5581	Eastern Red Cedar	4	Remain	4	No	No	No			
5582	Eastern Red Cedar	4	Remain	4	No	No	No			
5583	Eastern Red Cedar	4	Remain	4	No	No	No			
5584	Eastern Red Cedar	4	Remain	4	No	No	No			
5585	Eastern Red Cedar	4	Remain	4	No	No	No			
5586	Eastern Red Cedar	4	Remain	4	No	No	No			
5587	Eastern Red Cedar	4	Remain	4	No	No	No			
5588	Eastern Red Cedar	4	Remain	4	No	No	No			
5589	Eastern Red Cedar	4	Remain	4	No	No	No			

JOHNSON VOLK CONSULTING
TBPELS Engineering Firm No. 11962 / Land Surveying Firm No. 10194033
704 Central Parkway East | Suite 1200 | Plano, TX 75074 | 972.201.3100

JUNIPER
PHASE 1
CITY OF ROCKWALL
ROCKWALL COUNTY, TEXAS

TREE SURVEY PLAN

DETAILED TREE SURVEY AND
TREE PRESERVATION PLAN

REGISTERED LANDSCAPE ARCHITECT
CODY L. JOHNSON
2833
STATE OF TEXAS

December 29, 2025

SCALE:
REFER TO DETAILS
One Inch

JVC No MJP009A

I:\jvc\x-drive\projects\mjp\mjp009a\dwg\mjp009a - tree survey plan.dwg

Tree Number	Species	Caliper (Inches)	Remove or Remain	Tree Health (1-5)	Disease (Y/N)	Insect (Y/N	Structural (Y/N	Mitigation Required (Cal. In.)	Mitigation Required for Secondary Trees	Positive Credits (Tree)
5590	Eastern Red Cedar	4	Remain	4	No	No	No			
5591	Eastern Red Cedar	4	Remain	4	No	No	No			
5592	Eastern Red Cedar	4	Remain	4	No	No	No			
5593	Eastern Red Cedar	4	Remain	4	No	No	No			
5594	Eastern Red Cedar	4	Remain	4	No	No	No			
5595	Eastern Red Cedar	4	Remain	4	No	No	No			
5596	Eastern Red Cedar	4	Remain	4	No	No	No			
5597	Eastern Red Cedar	4	Remain	4	No	No	No			
5598	Eastern Red Cedar	4	Remain	4	No	No	No			
5599	Eastern Red Cedar	4	Remain	4	No	No	No			
5600	Eastern Red Cedar	4	Remain	4	No	No	No			
5601	Eastern Red Cedar	4	Remain	4	No	No	No			
5602	Eastern Red Cedar	4	Remain	4	No	No	No			
5603	Eastern Red Cedar	4	Remain	4	No	No	No			
5604	Eastern Red Cedar	4	Remain	4	No	No	No			
5605	Eastern Red Cedar	4	Remain	4	No	No	No			
5606	American elm	4	Remain	4	No	No	No			
5607	Eastern Red Cedar	4	Remain	4	No	No	No			
5608	Eastern Red Cedar	4	Remain	4	No	No	No			
5609	Eastern Red Cedar	4	Remain	4	No	No	No			
5610	Eastern Red Cedar	4	Remain	4	No	No	No			
5611	Eastern Red Cedar	4	Remain	4	No	No	No			
5612	Eastern Red Cedar	4	Remove	4	No	No	No		4	
5613	Eastern Red Cedar	4	Remove	4	No	No	No		4	
5614	Eastern Red Cedar	4	Remain	4	No	No	No			
5615	Eastern Red Cedar	4	Remove	4	No	No	No		4	
5616	Eastern Red Cedar	4	Remove	4	No	No	No		4	
5617	American Elm	16.3	Remove	4	No	No	No	16.30		
5618	Cedar Elm	4.3	Remove	4	No	No	No	4.30		
5619	Cedar Elm	11.2	Remove	4	No	No	No	11.20		
5620	Cedar Elm	14.6	Remove	4	No	No	No	14.60		
5621	Cedar Elm	6.2	Remove	4	No	No	No	6.20		
5622	Eastern Red Cedar	4	Remove	4	No	No	No		4	
5623	Eastern Red Cedar	4	Remove	4	No	No	No		4	
5624	Eastern Red Cedar	4	Remove	4	No	No	No		4	
5625	Winged Elm	4.1	Remove	4	No	No	No	4.10		
5626	Eastern Red Cedar	4	Remove	4	No	No	No		4	
5627	Eastern Red Cedar	4	Remove	4	No	No	No		4	
5628	Eastern Red Cedar	4	Remove	4	No	No	No		4	
5629	Winged Elm	5.6	Remove	4	No	No	No	5.60		
5630	Eastern Red Cedar	4	Remain	4	No	No	No			
5631	Eastern Red Cedar	4	Remove	4	No	No	No		4	
5632	Eastern Red Cedar	4	Remain	4	No	No	No			
5633	Eastern Red Cedar	4	Remove	4	No	No	No		4	
5634	Eastern Red Cedar	4	Remove	4	No	No	No		4	
5635	Eastern Red Cedar	4	Remove	4	No	No	No		4	
5636	Eastern Red Cedar	4	Remove	4	No	No	No		4	
5637	Eastern Red Cedar	4	Remove	4	No	No	No		4	
5638	Eastern Red Cedar	4	Remove	4	No	No	No		4	
5639	Eastern Red Cedar	4	Remove	4	No	No	No		4	
5640	Eastern Red Cedar	4	Remove	4	No	No	No		4	
5641	Eastern Red Cedar	4	Remove	4	No	No	No		4	
5642	Eastern Red Cedar	4	Remove	4	No	No	No		4	
5643	Eastern Red Cedar	4	Remove	4	No	No	No		4	
5644	Eastern Red Cedar	4	Remove	4	No	No	No		4	
5645	Eastern Red Cedar	4	Remove	4	No	No	No		4	
5646	Eastern Red Cedar	4	Remove	4	No	No	No		4	
5647	Eastern Red Cedar	4	Remove	4	No	No	No		4	
5648	Eastern Red Cedar	4	Remove	4	No	No	No		4	
5649	Eastern Red Cedar	4	Remove	4	No	No	No		4	
5650	Eastern Red Cedar	4	Remove	4	No	No	No		4	
5651	Eastern Red Cedar	4	Remove	4	No	No	No		4	
5652	Eastern Red Cedar	4	Remove	4	No	No	No		4	
5653	Eastern Red Cedar	4	Remove	4	No	No	No		4	
5655	Eastern Red Cedar	4	Remove	4	No	No	No		4	
5656	Eastern Red Cedar	4	Remove	4	No	No	No		4	
5657	Eastern Red Cedar	4	Remove	4	No	No	No		4	
5658	Eastern Red Cedar	4	Remove	4	No	No	No		4	
5659	Eastern Red Cedar	4	Remove	4	No	No	No		4	
5660	Eastern Red Cedar	4	Remove	4	No	No	No		4	
5661	Eastern Red Cedar	4	Remove	4	No	No	No		4	
5662	Eastern Red Cedar	4	Remove	4	No	No	No		4	
5663	Eastern Red Cedar	4	Remove	4	No	No	No		4	
5664	Eastern Red Cedar	4	Remove	4	No	No	No		4	
5665	Eastern Red Cedar	4	Remove	4	No	No	No		4	
5666	Eastern Red Cedar	4	Remove	4	No	No	No		4	
5667	Eastern Red Cedar	4	Remove	4	No	No	No		4	
5668	Eastern Red Cedar	4	Remain	4	No	No	No			
5669	Eastern Red Cedar	4	Remain	4	No	No	No			
5670	Eastern Red Cedar	4	Remain	4	No	No	No			
5671	Hercules' club	7.1	Remain	4	No	No	No			
5672	Eastern Red Cedar	4	Remain	4	No	No	No			
5673	Western Soapberry	5	Remain	4	No	No	No			
5674	Western Soapberry	4	Remain	4	No	No	No			
5675	Hercules' club	5.6	Remain	4	No	No	No			
5676	Eastern Red Cedar	4	Remain	4	No	No	No			
5677	Eastern Red Cedar	4	Remain	4	No	No	No			
5678	Eastern Red Cedar	4	Remain	4	No	No	No			
5679	Eastern Red Cedar	4	Remain	4	No	No	No			
5680	Eastern Red Cedar	4	Remain	4	No	No	No			
5681	Hercules' club	4.2	Remain	4	No	No	No			
5682	Hercules' club	4.1	Remain	4	No	No	No			
5683	Eastern Red Cedar	4	Remain	4	No	No	No			
5684	Eastern Red Cedar	4	Remain	4	No	No	No			
5685	Eastern Red Cedar	4	Remain	4	No	No	No			
5686	Eastern Red Cedar	4	Remain	4	No	No	No			
5687	Cedar Elm	4.6	Remove	4	No	No	No	4.60		
6700	Eastern Red Cedar	6.5	Remove	4	No	No	No		4	
6731	Eastern Red Cedar	8	Remove	4	No	No	No		4	
6732	Eastern Red Cedar	10.5	Remove	4	No	No	No		4	
6733	Eastern Red Cedar	8.5	Remove	4	No	No	No		4	
6734	Eastern Red Cedar	9.5	Remove	4	No	No	No		4	
6735	Eastern Red Cedar	5.5	Remove	4	No	No	No		4	
6736	Eastern Red Cedar	6.5	Remove	4	No	No	No		4	
6737	Eastern Red Cedar	4	Remove	4	No	No	No		4	
6738	Eastern Red Cedar	7	Remove	4	No	No	No		4	
6739	Eastern Red Cedar	7.5	Remove	4	No	No	No		4	
6740	Eastern Red Cedar	7	Remove	4	No	No	No		4	
6741	Eastern Red Cedar	2	Remove	4	No	No	No		4	
6742	Eastern Red Cedar	5	Remove	4	No	No	No		4	
6743	Eastern Red Cedar	10	Remove	4	No	No	No		4	
6744	Eastern Red Cedar	8	Remove	4	No	No	No		4	
6745	Eastern Red Cedar	7	Remove	4	No	No	No		4	
6746	Eastern Red Cedar	10	Remove	4	No	No	No		4	
6747	Eastern Red Cedar	10	Remove	4	No	No	No		4	
6748	Eastern Red Cedar	7.5	Remove	4	No	No	No		4	
6749	Eastern Red Cedar	7.5	Remove	4	No	No	No		4	
6750	Eastern Red Cedar	5	Remove	4	No	No	No		4	
6751	Eastern Red Cedar	9.5	Remove	2	No	No	No		4	
6752	Eastern Red Cedar	7.5	Remove	4	No	No	No		4	
6753	Eastern Red Cedar	4	Remove	4	No	No	No		4	
6754	Eastern Red Cedar	4	Remove	4	No	No	No		4	
6755	Eastern Red Cedar	4	Remove	4	No	No	No		4	

Tree Number	Species	Caliper (Inches)	Remove or Remain	Tree Health (1-5)	Disease (Y/N)	Insect (Y/N	Structural (Y/N	Mitigation Required (Cal. In.)	Mitigation Required for Secondary Trees	Positive Credits (Tree)
6756	Eastern Red Cedar	6	Remove	4	No	No	No		4	
6757	Eastern Red Cedar	3.5	Remove	4	No	No	No		4	
6758	Hercules Club	14	Remove	4	No	No	No	14.00		
6759	Eastern Red Cedar	2	Remove	4	No	No	No		4	
6760	Eastern Red Cedar	5.5	Remove	4	No	No	No		4	
6761	Eastern Red Cedar	8	Remove	4	No	No	No		4	
6762	Eastern Red Cedar	2	Remove	4	No	No	No		4	
6763	Eastern Red Cedar	9	Remove	2	No	No	No		4	
6764	Eastern Red Cedar	3.5	Remove	2	No	No	No		4	
6765	Eastern Red Cedar	5.5	Remove	4	No	No	No		4	
6766	Eastern Red Cedar	2.5	Remove	4	No	No	No		4	
6767	Eastern Red Cedar	1.5	Remove	4	No	No	No		4	
6768	Eastern Red Cedar	3.5	Remove	4	No	No	No		4	
6769	Eastern Red Cedar	9.5	Remove	4	No	No	No		4	
6770	Eastern Red Cedar	6.5	Remove	4	No	No	No		4	
6771	Eastern Red Cedar	2.5	Remove	4	No	No	No		4	
6772	Eastern Red Cedar	12	Remove	4	No	No	No		4	
6773	Eastern Red Cedar	6	Remove	4	No	No	No		4	
6774	Eastern Red Cedar	2.5	Remove	4	No	No	No		4	
6775	Eastern Red Cedar	7	Remove	4	No	No	No		4	
6776	Eastern Red Cedar	10	Remove	4	No	No	No		4	
6777	Eastern Red Cedar	6.5	Remove	4	No	No	No		4	
6778	Eastern Red Cedar	6	Remove	4	No	No	No		4	
6779	Eastern Red Cedar	6.5	Remove	4	No	No	No		4	
6780	Eastern Red Cedar	11	Remove	4	No	No	No		4	
6781	Eastern Red Cedar	9.5	Remove	4	No	No	No		4	
6782	Eastern Red Cedar	4	Remove	4	No	No	No		4	
6783	Eastern Red Cedar	5.5	Remove	4	No	No	No		4	
6784	Eastern Red Cedar	10.5	Remove	4	No	No	No		4	
6785	Eastern Red Cedar	9.5	Remove	4	No	No	No		4	
6786	Eastern Red Cedar	11.5	Remove	4	No	No	No		4	
6787	Eastern Red Cedar	8	Remove	4	No	No	No		4	
6788	Eastern Red Cedar	9	Remove	4	No	No	No		4	
6789	Eastern Red Cedar	2.5	Remove	4	No	No	No		4	
6790	Eastern Red Cedar	8	Remove	4	No	No	No		4	
6791	Eastern Red Cedar	6.5	Remove	4	No	No	No		4	
6792	Eastern Red Cedar	11	Remove	4	No	No	No		4	
6793	Eastern Red Cedar	7	Remove	4	No	No	No		4	
6794	Eastern Red Cedar	9	Remove	4	No	No	No		4	
6795	Eastern Red Cedar	8	Remove	4	No	No	No		4	
6796	Eastern Red Cedar	6	Remove	4	No	No	No		4	
6797	Eastern Red Cedar	6	Remove	4	No	No	No		4	
6798	Eastern Red Cedar	2	Remove	4	No	No	No		4	
6799	Eastern Red Cedar	3	Remove	4	No	No	No		4	
6899	Eastern Red Cedar	5.5	Remain	4	No	No	No			
6901	Eastern Red Cedar	13.5	Remain	4	No	No	No			
6902	Eastern Red Cedar	2	Remain	4	No	No	No			
6903	Eastern Red Cedar	4	Remain	4	No	No	No			
6904	Eastern Red Cedar	2	Remain	4	No	No	No			
6905	Eastern Red Cedar	2	Remain	4	No	No	No			
6906	Eastern Red Cedar	4	Remain	4	No	No	No			
6907	Eastern Red Cedar	5.5	Remain	4	No	No	No			
6908	Eastern Red Cedar	4	Remain	2	No	No	No			
6909	Eastern Red Cedar	4	Remain	4	No	No	No			
6910	Eastern Red Cedar	4	Remain	4	No	No	No			
6911	Eastern Red Cedar	1	Remain	4	No	No	No			
6912	Eastern Red Cedar	1	Remain	4	No	No	No			
6913	Eastern Red Cedar	2	Remain	4	No	No	No			
6914	Eastern Red Cedar	2.5	Remain	4	No	No	No			
6915	Eastern Red Cedar	6.5	Remain	4	No	No	No			
6916	Eastern Red Cedar	3.5	Remain	4	No	No	No			
6917	Eastern Red Cedar	5	Remain	4	No	No	No			
6918	Eastern Red Cedar	3.5	Remain	4	No	No	No			
6919	Eastern Red Cedar	4.5	Remain	4	No	No	No			
6920	Eastern Red Cedar	11	Remain	4	No	No	No			
6921	Eastern Red Cedar	6	Remain	4	No	No	No			
6922	Eastern Red Cedar	5.5	Remain	4	No	No	No			
6923	Eastern Red Cedar	6.5	Remain	4	No	No	No			
6924	Eastern Red Cedar	5	Remain	4	No	No	No			
6925	Eastern Red Cedar	2.5	Remain	4	No	No	No			
6926	Eastern Red Cedar	4	Remain	4	No	No	No			
6927	Eastern Red Cedar	5	Remain	4	No	No	No			
6928	Eastern Red Cedar	2	Remain	4	No	No	No			
6929	Eastern Red Cedar	8.5	Remain	4	No	No	No			
6930	Eastern Red Cedar	6	Remain	4	No	No	No			
6931	Eastern Red Cedar	7.5	Remain	4	No	No	No			
6932	Eastern Red Cedar	8	Remain	4	No	No	No			
6933	Eastern Red Cedar	8	Remain	4	No	No	No			
6934	Eastern Red Cedar	6	Remain	4	No	No	No			
6935	Eastern Red Cedar	6.5	Remain	4	No	No	No			
6936	Eastern Red Cedar	9	Remain	4	No	No	No			
6937	Eastern Red Cedar	6.5	Remain	4	No	No	No			
6938	Eastern Red Cedar	8	Remain	4	No	No	No			
6939	Eastern Red Cedar	5	Remain	4	No	No	No			
6940	Eastern Red Cedar	10	Remove	4	No	No	No		4	
6941	Eastern Red Cedar	11	Remove	4	No	No	No		4	
6942	Eastern Red Cedar	10	Remove	4	No	No	No		4	
6943	Eastern Red Cedar	11	Remove	4	No	No	No		4	
6944	Eastern Red Cedar	11	Remove	4	No	No	No		4	
6945	Eastern Red Cedar	7.5	Remove	4	No	No	No		4	
6946	Eastern Red Cedar	11.5	Remove	4	No	No	No		4	
6947	Eastern Red Cedar	8.5	Remove	4	No	No	No		4	
6948	Eastern Red Cedar	9.5	Remove	4	No	No	No		4	
6949	Eastern Red Cedar	7.5	Remove	4	No	No	No		4	
6950	Eastern Red Cedar	14	Remove	4	No	No	No		4	
6951	Eastern Red Cedar	12	Remove	4	No	No	No		4	
6952	Eastern Red Cedar	1	Remove	4	No	No	No		4	
6953	Common Persimmon	7	Remove	4	No	No	No	7.00		
6954	Eastern Red Cedar	8	Remove	4	No	No	No		4	
6955	Eastern Red Cedar	5	Remain	4	No	No	No			
6956	Eastern Red Cedar	3	Remain	4	No	No	No			
6957	Eastern Red Cedar	4.5	Remain	4	No	No	No			
6958	Eastern Red Cedar	9	Remain	4	No	No	No			
6959	Eastern Red Cedar	7	Remain	4	No	No	No			
6960	Eastern Red Cedar	2	Remain	4	No	No	No			
6961	Eastern Red Cedar	2	Remain	4	No	No	No			
6962	Eastern Red Cedar	4.5	Remain	4	No	No	No			
6963	Eastern Red Cedar	5.5	Remain	4	No	No	No			
6964	Eastern Red Cedar	12	Remain	4	No	No	No			
6965	Eastern Red Cedar	6.5	Remain	4	No	No	No			
6966	Eastern Red Cedar	7	Remain	4	No	No	No			
6967	Eastern Red Cedar	4.5	Remain	4	No	No	No			
6968	Eastern Red Cedar	8	Remain	4	No	No	No			
6969	Eastern Red Cedar	6	Remain	4	No	No	No			
6970	Eastern Red Cedar	7.5	Remain	3	No	No	No			
6971	Eastern Red Cedar	8.5	Remain	4	No	No	No			
6972	Eastern Red Cedar	6	Remain	4	No	No	No			
6973	Eastern Red Cedar	8.5	Remain	4	No	No	No			
6974	Eastern Red Cedar	8.5	Remain	4	No	No	No			
6975	Eastern Red Cedar	8	Remain	4	No	No	No			
6976	Eastern Red Cedar	8	Remain	4	No	No	No			
6977	Eastern Red Cedar	7	Remain	4	No	No	No			
6978	Eastern Red Cedar	4	Remain	4	No	No	No			

JOHNSON VOLK CONSULTING
TBPELS Engineering Firm No. 11962 / Land Surveying Firm No. 10194033
704 Central Parkway East | Suite 1200 | Plano, TX 75074 | 972.201.3100

JUNIPER
PHASE 1
CITY OF ROCKWALL
ROCKWALL COUNTY, TEXAS

TREE SURVEY PLAN

DETAILED TREE SURVEY AND
TREE PRESERVATION PLAN

REGISTERED LANDSCAPE ARCHITECT
CODY L. JOHNSON
2833
STATE OF TEXAS

December 29, 2025

SCALE:
REFER TO DETAILS
One Inch

JVC No MJP009A

I:\cjvs-dfw\projects\mjp\mjp009a\dwg\mjp009a - tree survey plan.dwg

Tree Number	Species	Caliper (Inches)	Remove or Remain	Tree Health (1-5)	Disease (Y/N)	Insect (Y/N	Structural (Y/N	Mitigation Required (Cal. In.)	Mitigation Required for Secondary Trees	Positive Credits (Tree)
6979	Eastern Red Cedar	8.5	Remain	4	No	No	No			
6980	Eastern Red Cedar	4.5	Remain	4	No	No	No			
6981	Eastern Red Cedar	7.5	Remain	4	No	No	No			
6982	Eastern Red Cedar	5	Remain	4	No	No	No			
6986	Eastern Red Cedar	11	Remain	4	No	No	No			
6987	Eastern Red Cedar	6.5	Remain	4	No	No	No			
6988	Eastern Red Cedar	4.5	Remain	4	No	No	No			
6989	Eastern Red Cedar	6.5	Remain	4	No	No	No			
6990	Eastern Red Cedar	6	Remain	4	No	No	No			
6991	Eastern Red Cedar	2	Remain	4	No	No	No			
6992	Eastern Red Cedar	3	Remain	4	No	No	No			
6993	Eastern Red Cedar	3	Remain	4	No	No	No			
6994	Eastern Red Cedar	2.5	Remain	4	No	No	No			
6995	Eastern Red Cedar	11	Remain	4	No	No	No			
6996	Eastern Red Cedar	7.5	Remain	4	No	No	No			
6997	Eastern Red Cedar	4.5	Remain	4	No	No	No			
6998	Eastern Red Cedar	15	Remain	4	No	No	No			
6999	Eastern Red Cedar	7	Remain	4	No	No	No			
7000	Eastern Red Cedar	5	Remain	4	No	No	No			
7017	Eastern Red Cedar	5	Remain	4	No	No	No			
7018	Eastern Red Cedar	6	Remain	4	No	No	No			
7019	Eastern Red Cedar	11.5	Remain	4	No	No	No			
7020	Eastern Red Cedar	3	Remain	4	No	No	No			
7021	Eastern Red Cedar	5	Remain	4	No	No	No			
7022	Eastern Red Cedar	3.5	Remain	4	No	No	No			
7023	Eastern Red Cedar	9.5	Remain	4	No	No	No			
7024	Eastern Red Cedar	3.5	Remain	4	No	No	No			
7025	Eastern Red Cedar	5.5	Remain	4	No	No	No			
7026	Eastern Red Cedar	6.5	Remain	4	No	No	No			
7027	Eastern Red Cedar	3.5	Remain	4	No	No	No			
7028	Eastern Red Cedar	5	Remain	4	No	No	No			
7029	Eastern Red Cedar	5.5	Remain	4	No	No	No			
7030	Eastern Red Cedar	4	Remain	4	No	No	No			
7031	Eastern Red Cedar	6	Remain	4	No	No	No			
7032	Eastern Red Cedar	5	Remain	4	No	No	No			
7033	Eastern Red Cedar	9	Remain	4	No	No	No			
7034	Eastern Red Cedar	8	Remain	4	No	No	No			
7035	Eastern Red Cedar	10	Remain	4	No	No	No			
7036	Eastern Red Cedar	2	Remain	4	No	No	No			
7037	Eastern Red Cedar	9	Remain	4	No	No	No			
7038	Eastern Red Cedar	6	Remain	4	No	No	No			
7039	Eastern Red Cedar	13	Remain	4	No	No	No			
7040	Eastern Red Cedar	6	Remain	4	No	No	No			
7041	Eastern Red Cedar	12	Remain	4	No	No	No			
7042	Eastern Red Cedar	6.5	Remain	4	No	No	No			
7043	Eastern Red Cedar	1.5	Remain	4	No	No	No			
7044	Eastern Red Cedar	4.5	Remain	4	No	No	No			
7045	Eastern Red Cedar	3.5	Remain	4	No	No	No			
7046	Eastern Red Cedar	4.5	Remain	4	No	No	No			
7047	Eastern Red Cedar	14	Remain	4	No	No	No			
7048	Eastern Red Cedar	9	Remain	4	No	No	No			
7049	Eastern Red Cedar	5.5	Remain	4	No	No	No			
7050	Eastern Red Cedar	5	Remain	4	No	No	No			
7051	Eastern Red Cedar	12	Remain	4	No	No	No			
7052	Eastern Red Cedar	2	Remain	4	No	No	No			
7053	Eastern Red Cedar	2	Remain	4	No	No	No			
7054	Eastern Red Cedar	8	Remain	4	No	No	No			
7055	Eastern Red Cedar	4	Remain	4	No	No	No			
7056	Eastern Red Cedar	3	Remain	4	No	No	No			
7057	Eastern Red Cedar	11.5	Remain	4	No	No	No			
7058	Eastern Red Cedar	11	Remain	4	No	No	No			
7059	Eastern Red Cedar	4.5	Remain	4	No	No	No			
7060	Eastern Red Cedar	13.5	Remain	4	No	No	No			
7061	Eastern Red Cedar	5.5	Remain	4	No	No	No			
7062	Eastern Red Cedar	30	Remain	4	No	No	No			
7063	Eastern Red Cedar	20	Remain	4	No	No	No			
7064	Eastern Red Cedar	14	Remain	4	No	No	No			
7065	Eastern Red Cedar	10	Remain	4	No	No	No			
7066	Eastern Red Cedar	9.5	Remain	4	No	No	No			
7067	Eastern Red Cedar	7.5	Remain	4	No	No	No			
7068	Eastern Red Cedar	8.5	Remain	4	No	No	No			
7069	Eastern Red Cedar	8	Remain	4	No	No	No			
7070	Eastern Red Cedar	9.5	Remain	4	No	No	No			
7071	Eastern Red Cedar	11.5	Remain	4	No	No	No			
7072	Eastern Red Cedar	10	Remain	4	No	No	No			
7073	Eastern Red Cedar	6	Remain	4	No	No	No			
7074	Eastern Red Cedar	7	Remain	4	No	No	No			
7075	Eastern Red Cedar	5	Remain	4	No	No	No			
7076	Eastern Red Cedar	11	Remain	4	No	No	No			
7077	Eastern Red Cedar	4.5	Remain	4	No	No	No			
7078	Eastern Red Cedar	4	Remain	4	No	No	No			
7079	Eastern Red Cedar	6	Remain	4	No	No	No			
7080	Eastern Red Cedar	6	Remain	4	No	No	No			
7081	Eastern Red Cedar	6.5	Remain	4	No	No	No			
7082	Eastern Red Cedar	4	Remain	4	No	No	No			
7083	Eastern Red Cedar	5.5	Remain	4	No	No	No			
7084	Eastern Red Cedar	4.5	Remain	4	No	No	No			
7085	Eastern Red Cedar	4	Remain	4	No	No	No			
7086	Eastern Red Cedar	3.5	Remain	4	No	No	No			
7087	Eastern Red Cedar	1	Remain	4	No	No	No			
7088	Eastern Red Cedar	1.5	Remain	4	No	No	No			
7089	Eastern Red Cedar	2.5	Remain	4	No	No	No			
7090	Eastern Red Cedar	0.5	Remain	4	No	No	No			
7091	Eastern Red Cedar	1	Remain	4	No	No	No			
7092	Eastern Red Cedar	2.5	Remain	4	No	No	No			
7093	Eastern Red Cedar	3.5	Remain	4	No	No	No			
7094	Eastern Red Cedar	3	Remain	4	No	No	No			
7095	Eastern Red Cedar	1	Remain	4	No	No	No			
7096	Eastern Red Cedar	3	Remain	4	No	No	No			
7097	Eastern Red Cedar	3.5	Remain	4	No	No	No			
7098	Eastern Red Cedar	2	Remain	4	No	No	No			
7099	Eastern Red Cedar	2	Remain	4	No	No	No			
7100	Eastern Red Cedar	2	Remain	4	No	No	No			
7101	Eastern Red Cedar	1.5	Remain	2	No	No	No			
7102	Eastern Red Cedar	1.5	Remain	4	No	No	No			
7103	Eastern Red Cedar	4	Remain	4	No	No	No			
7104	Eastern Red Cedar	2	Remain	4	No	No	No			
7105	Eastern Red Cedar	3	Remain	4	No	No	No			
7106	Eastern Red Cedar	2	Remain	4	No	No	No			
7107	Eastern Red Cedar	5	Remain	4	No	No	No			
7108	Eastern Red Cedar	4	Remain	4	No	No	No			
7109	Eastern Red Cedar	2	Remain	4	No	No	No			
7110	Eastern Red Cedar	4	Remain	4	No	No	No			
7111	Eastern Red Cedar	1.5	Remain	4	No	No	No			
7112	Eastern Red Cedar	2	Remain	4	No	No	No			
7113	Eastern Red Cedar	1.5	Remain	4	No	No	No			
7114	Eastern Red Cedar	2	Remain	4	No	No	No			
7115	Eastern Red Cedar	2	Remain	4	No	No	No			
7116	Eastern Red Cedar	2	Remain	4	No	No	No			
7117	Eastern Red Cedar	5	Remain	4	No	No	No			
7118	Eastern Red Cedar	2	Remain	4	No	No	No			
7119	Eastern Red Cedar	2	Remain	4	No	No	No			
7120	Eastern Red Cedar	2.5	Remain	4	No	No	No			

Tree Number	Species	Caliper (Inches)	Remove or Remain	Tree Health (1-5)	Disease (Y/N)	Insect (Y/N	Structural (Y/N	Mitigation Required (Cal. In.)	Mitigation Required for Secondary Trees	Positive Credits (Tree)
7121	Eastern Red Cedar	1	Remain	4	No	No	No			
7122	Eastern Red Cedar	2.5	Remain	4	No	No	No			
7123	Eastern Red Cedar	3.5	Remain	4	No	No	No			
7124	Eastern Red Cedar	3	Remain	4	No	No	No			
7125	Eastern Red Cedar	4.5	Remain	4	No	No	No			
7126	Eastern Red Cedar	4.5	Remain	4	No	No	No			
7127	Eastern Red Cedar	2	Remain	4	No	No	No			
7128	Eastern Red Cedar	4	Remain	4	No	No	No			
7129	Eastern Red Cedar	4	Remain	4	No	No	No			
7130	Eastern Red Cedar	3.5	Remain	4	No	No	No			
7131	Eastern Red Cedar	7.5	Remain	4	No	No	No			
7132	Eastern Red Cedar	3	Remain	4	No	No	No			
7133	Eastern Red Cedar	5.5	Remain	4	No	No	No			
7134	Eastern Red Cedar	4.5	Remain	4	No	No	No			
7135	Eastern Red Cedar	5	Remain	4	No	No	No			
7136	Eastern Red Cedar	2.5	Remain	4	No	No	No			
7137	Eastern Red Cedar	4.5	Remain	4	No	No	No			
7138	Eastern Red Cedar	2	Remain	2	No	No	No			
7139	Eastern Red Cedar	4.5	Remain	4	No	No	No			
7140	Eastern Red Cedar	3	Remain	4	No	No	No			
7141	Eastern Red Cedar	1.5	Remain	4	No	No	No			
7142	Eastern Red Cedar	1.5	Remain	4	No	No	No			
7143	Eastern Red Cedar	5.5	Remain	4	No	No	No			
7144	Eastern Red Cedar	3.5	Remain	4	No	No	No			
7145	Eastern Red Cedar	6	Remain	4	No	No	No			
7146	Eastern Red Cedar	3.5	Remain	4	No	No	No			
7147	Eastern Red Cedar	4.5	Remain	4	No	No	No			
7148	Eastern Red Cedar	6	Remain	4	No	No	No			
7149	Eastern Red Cedar	5	Remain	4	No	No	No			
7150	Eastern Red Cedar	7.5	Remain	4	No	No	No			
7151	Eastern Red Cedar	7	Remain	4	No	No	No			
7152	Eastern Red Cedar	4.5	Remain	4	No	No	No			
7153	Eastern Red Cedar	5	Remain	4	No	No	No			
7154	American Elm	18	Remain	4	No	No	No			
7155	Eastern Red Cedar	6	Remain	4	No	No	No			
7156	Eastern Red Cedar	5	Remain	4	No	No	No			
7157	Eastern Red Cedar	7	Remain	4	No	No	No			
7158	Eastern Red Cedar	6	Remain	4	No	No	No			
7159	American Elm	8.5	Remain	4	No	No	No			
7160	Eastern Red Cedar	5.5	Remain	4	No	No	No			
7161	Eastern Red Cedar	9	Remain	4	No	No	No			
7162	Eastern Red Cedar	6	Remain	4	No	No	No			
7163	Eastern Red Cedar	6	Remain	4	No	No	No			
7164	Eastern Red Cedar	4	Remain	4	No	No	No			
7165	Eastern Red Cedar	4	Remain	4	No	No	No			
7166	Cedar Elm	8	Remain	4	No	No	No			
7167	Eastern Red Cedar	8	Remain	4	No	No	No			
7168	Eastern Red Cedar	3	Remain	4	No	No	No			
7169	Eastern Red Cedar	4	Remain	4	No	No	No			
7170	Cedar Elm	6.5	Remain	4	No	No	No			
7171	Eastern Red Cedar	5.5	Remain	4	No	No	No			
7172	Eastern Red Cedar	6	Remain	4	No	No	No			
7173	Eastern Red Cedar	3	Remain	4	No	No	No			
7174	Eastern Red Cedar	6	Remain	4	No	No	No			
7175	Eastern Red Cedar	6	Remain	4	No	No	No			
7176	Eastern Red Cedar	4	Remain	4	No	No	No			
7177	Eastern Red Cedar	7	Remain	4	No	No	No			
7178	Eastern Red Cedar	6.5	Remain	4	No	No	No			
7179	Eastern Red Cedar	5.5	Remain	4	No	No	No			
7180	American Elm	6	Remain	4	No	No	No			
7181	American Elm	4.5	Remain	4	No	No	No			
7182	Eastern Red Cedar	4	Remain	4	No	No	No			
7183	Eastern Red Cedar	5	Remain	4	No	No	No			
7184	Eastern Red Cedar	6	Remain	4	No	No	No			
7185	Eastern Red Cedar	4.5	Remain	4	No	No	No			
7186	American Elm	9	Remain	2	No	No	No			
7187	Eastern Red Cedar	7	Remain	4	No	No	No			
7188	Eastern Red Cedar	6	Remain	4	No	No	No			
7189	Eastern Red Cedar	4.5	Remain	4	No	No	No			
7190	Eastern Red Cedar	3.5	Remain	4	No	No	No			
7191	Eastern Red Cedar	4.5	Remain	4	No	No	No			
7192	Eastern Red Cedar	6.5	Remain	4	No	No	No			
7193	Eastern Red Cedar	4.5	Remain	4	No	No	No			
7194	Eastern Red Cedar	5	Remain	4	No	No	No			
7195	Eastern Red Cedar	5.5	Remain	4	No	No	No			
7196	Eastern Red Cedar	3	Remain	4	No	No	No			
7197	Eastern Red Cedar	3	Remain	4	No	No	No			
7198	Eastern Red Cedar	3	Remain	4	No	No	No			
7199	Eastern Red Cedar	4	Remain	4	No	No	No			
7200	Eastern Red Cedar	4	Remain	4	No	No	No			
7201	Eastern Red Cedar	4.5	Remain	4	No	No	No			
7202	Eastern Red Cedar	5	Remain	4	No	No	No			
7203	Eastern Red Cedar	5.5	Remain	4	No	No	No			
7204	Eastern Red Cedar	4	Remain	4	No	No	No			
7205	Eastern Red Cedar	6	Remain	4	No	No	No			
7206	Eastern Red Cedar	5.5	Remain	4	No	No	No			
7207	Eastern Red Cedar	6	Remain	4	No	No	No			
7208	Eastern Red Cedar	5	Remain	4	No	No	No			
7209	Eastern Red Cedar	6.5	Remain	4	No	No	No			
7210	Eastern Red Cedar	7	Remain	4	No	No	No			
7211	Eastern Red Cedar	3	Remain	4	No	No	No			
7212	Eastern Red Cedar	6	Remain	4	No	No	No			
7213	Eastern Red Cedar	4	Remain	4	No	No	No			
7214	Eastern Red Cedar	4	Remain	4	No	No	No			
7215	Eastern Red Cedar	6	Remain	4	No	No	No			
7216	Eastern Red Cedar	6.5	Remain	4	No	No	No			
7217	Eastern Red Cedar	8.5	Remain	4	No	No	No			
7218	Eastern Red Cedar	7.5	Remain	4	No	No	No			
7219	Eastern Red Cedar	7	Remain	4	No	No	No			
7220	Eastern Red Cedar	3.5	Remain	4	No	No	No			
7221	Eastern Red Cedar	4	Remain	4	No	No	No			
7222	Eastern Red Cedar	2	Remain	4	No	No	No			
7223	Eastern Red Cedar	4.5	Remain	4	No	No	No			
7224	Eastern Red Cedar	2	Remain	4	No	No	No			
7225	Eastern Red Cedar	2.5	Remain	4	No	No	No			
7226	Eastern Red Cedar	3	Remain	4	No	No	No			
7227	Eastern Red Cedar	4.5	Remain	4	No	No	No			
7228	Eastern Red Cedar	2.5	Remain	4	No	No	No			
7229	Eastern Red Cedar	2.5	Remain	4	No	No	No			
7230	Eastern Red Cedar	1.5	Remain	4	No	No	No			
7231	Eastern Red Cedar	2.5	Remain	4	No	No	No			
7232	Eastern Red Cedar	1	Remain	4	No	No	No			
7233	Eastern Red Cedar	2.5	Remain	4	No	No	No			
7234	Eastern Red Cedar	1	Remain	4	No	No	No			
7235	Eastern Red Cedar	1.5	Remain	4	No	No	No			
7236	Eastern Red Cedar	1.5	Remain	4	No	No	No			
7237	Eastern Red Cedar	1.5	Remain	4	No	No	No			
7238	Eastern Red Cedar	3	Remain	4	No	No	No			
7239	Eastern Red Cedar	5	Remain	4	No	No	No			
7240	Eastern Red Cedar	1	Remain	4	No	No	No			
7241	Eastern Red Cedar	1	Remain	4	No	No	No			
7242	Eastern Red Cedar	4	Remain	4	No	No	No			
7243	Eastern Red Cedar	6.5	Remain	4	No	No	No			

JOHNSON VOLK CONSULTING
TBPELS Engineering Firm No. 11962 / Land Surveying Firm No. 10194033
704 Central Parkway East | Suite 1200 | Plano, TX 75074 | 972.201.3100

JUNIPER
PHASE 1
CITY OF ROCKWALL
ROCKWALL COUNTY, TEXAS

TREE SURVEY PLAN

DETAILED TREE SURVEY AND
TREE PRESERVATION PLAN

REGISTERED LANDSCAPE ARCHITECT
CODY L. JOHNSON
2833
STATE OF TEXAS

December 29, 2025

SCALE:
REFER TO DETAILS
One Inch

JVC No MJP009A

I:\cjv-x-drive\projects\mjp\mjp009A\dwg\mjp009a - tree survey plan.dwg

Tree Number	Species	Caliper (Inches)	Remove or Remain	Tree Health (1-5)	Disease (Y/N)	Insect (Y/N	Structural (Y/N	Mitigation Required (Cal. In.)	Mitigation Required for Secondary Trees	Positive Credits (Tree)
7244	Eastern Red Cedar	1	Remain	4	No	No	No			
7245	Eastern Red Cedar	7	Remain	4	No	No	No			
7246	Eastern Red Cedar	3.5	Remain	4	No	No	No			
7247	Eastern Red Cedar	5	Remain	4	No	No	No			
7248	Eastern Red Cedar	5	Remain	4	No	No	No			
7249	Eastern Red Cedar	6.5	Remain	4	No	No	No			
7250	Eastern Red Cedar	6.5	Remain	4	No	No	No			
7251	Eastern Red Cedar	3.5	Remain	4	No	No	No			
7252	Eastern Red Cedar	6	Remain	4	No	No	No			
7253	Eastern Red Cedar	4.5	Remain	4	No	No	No			
7254	Eastern Red Cedar	3.5	Remain	4	No	No	No			
7255	Eastern Red Cedar	5	Remain	4	No	No	No			
7256	Eastern Red Cedar	4	Remain	4	No	No	No			
7257	Eastern Red Cedar	4	Remain	4	No	No	No			
7258	American Elm	11	Remain	4	No	No	No			
7259	Eastern Red Cedar	6	Remain	4	No	No	No			
7260	Eastern Red Cedar	5	Remain	4	No	No	No			
7261	Eastern Red Cedar	6.5	Remain	4	No	No	No			
7262	Eastern Red Cedar	8	Remain	4	No	No	No			
7263	Eastern Red Cedar	5.5	Remain	4	No	No	No			
7264	American Elm	10	Remain	2	No	No	No			
7265	Eastern Red Cedar	4.5	Remain	4	No	No	No			
7266	Eastern Red Cedar	5	Remain	4	No	No	No			
7267	Eastern Red Cedar	6	Remain	4	No	No	No			
7268	Eastern Red Cedar	1.5	Remain	4	No	No	No			
7269	American Elm	15	Remain	4	No	No	No			
7270	Eastern Red Cedar	6.5	Remain	4	No	No	No			
7271	Eastern Red Cedar	9	Remain	4	No	No	No			
7272	Eastern Red Cedar	2	Remain	4	No	No	No			
7273	Eastern Red Cedar	4	Remain	4	No	No	No			
7274	Eastern Red Cedar	5	Remain	4	No	No	No			
7275	Eastern Red Cedar	6	Remain	4	No	No	No			
7276	Eastern Red Cedar	5	Remain	4	No	No	No			
7277	Eastern Red Cedar	6	Remain	4	No	No	No			
7278	Eastern Red Cedar	8	Remain	4	No	No	No			
7279	Eastern Red Cedar	2.5	Remain	4	No	No	No			
7280	Eastern Red Cedar	5	Remain	4	No	No	No			
7281	Eastern Red Cedar	2	Remain	4	No	No	No			
7282	American Elm	7	Remain	4	No	No	No			
7283	Eastern Red Cedar	4	Remain	4	No	No	No			
7284	American Elm	9	Remain	4	No	No	No			
7285	American Elm	10.5	Remain	4	No	No	No			
7286	Eastern Red Cedar	5	Remain	4	No	No	No			
7318	Eastern Red Cedar	7.5	Remain	4	No	No	No			
7319	Eastern Red Cedar	4.5	Remain	4	No	No	No			
7320	Eastern Red Cedar	6	Remain	4	No	No	No			
7321	Eastern Red Cedar	5.5	Remain	4	No	No	No			
7322	Eastern Red Cedar	4	Remain	4	No	No	No			
7323	Eastern Red Cedar	5	Remain	4	No	No	No			
7324	Eastern Red Cedar	4.5	Remain	4	No	No	No			
7325	Eastern Red Cedar	3.5	Remain	4	No	No	No			
7326	Eastern Red Cedar	5.5	Remain	4	No	No	No			
7327	Eastern Red Cedar	5.5	Remain	4	No	No	No			
7328	Eastern Red Cedar	4	Remain	4	No	No	No			
7329	Eastern Red Cedar	7	Remain	4	No	No	No			
7330	Eastern Red Cedar	3	Remain	4	No	No	No			
7331	Eastern Red Cedar	8	Remain	4	No	No	No			
7332	Eastern Red Cedar	5	Remain	4	No	No	No			
7333	Eastern Red Cedar	4	Remain	4	No	No	No			
7334	Eastern Red Cedar	6	Remain	4	No	No	No			
7335	Eastern Red Cedar	8	Remain	4	No	No	No			
7336	Eastern Red Cedar	3	Remain	4	No	No	No			
7337	American Elm	7.5	Remain	4	No	No	No			
7338	Eastern Red Cedar	4.5	Remain	4	No	No	No			
7339	Eastern Red Cedar	5	Remain	4	No	No	No			
7340	Eastern Red Cedar	7.5	Remain	4	No	No	No			
7341	Eastern Red Cedar	3	Remain	4	No	No	No			
7342	American Elm	6	Remain	4	No	No	No			
7343	American Elm	8	Remain	2	No	No	No			
7344	Eastern Red Cedar	4	Remain	4	No	No	No			
7345	Cedar Elm	5	Remain	4	No	No	No			
7346	Eastern Red Cedar	2.5	Remain	4	No	No	No			
7347	American Elm	4	Remain	4	No	No	No			
7348	Eastern Red Cedar	5	Remain	4	No	No	No			
7349	Eastern Red Cedar	3	Remain	4	No	No	No			
7350	American Elm	17	Remain	2	No	No	No			
7351	Eastern Red Cedar	2.5	Remain	4	No	No	No			
7352	Eastern Red Cedar	4	Remain	4	No	No	No			
7353	Eastern Red Cedar	7	Remain	4	No	No	No			
7354	Eastern Red Cedar	4.5	Remain	4	No	No	No			
7355	Eastern Red Cedar	5	Remain	4	No	No	No			
7356	Eastern Red Cedar	3.5	Remain	4	No	No	No			
7357	Eastern Red Cedar	5	Remain	4	No	No	No			
7358	Eastern Red Cedar	6	Remain	4	No	No	No			
7359	Eastern Red Cedar	6.5	Remain	4	No	No	No			
7360	Eastern Red Cedar	6.5	Remain	4	No	No	No			
7361	Eastern Red Cedar	7	Remain	4	No	No	No			
7362	Eastern Red Cedar	3.5	Remain	4	No	No	No			
7363	Eastern Red Cedar	7	Remain	4	No	No	No			
7364	Eastern Red Cedar	6.5	Remain	4	No	No	No			
7365	Eastern Red Cedar	5	Remain	4	No	No	No			
7366	Eastern Red Cedar	8	Remain	4	No	No	No			
7367	Eastern Red Cedar	4	Remain	4	No	No	No			
7368	Eastern Red Cedar	5	Remain	4	No	No	No			
7369	American Elm	9	Remain	2	No	No	No			
7370	Eastern Red Cedar	3	Remain	4	No	No	No			
7371	Eastern Red Cedar	6.5	Remain	4	No	No	No			
7372	Eastern Red Cedar	1	Remain	4	No	No	No			
7373	Eastern Red Cedar	4.5	Remain	4	No	No	No			
7374	Eastern Red Cedar	1	Remain	4	No	No	No			
7375	Eastern Red Cedar	3	Remain	4	No	No	No			
7376	Eastern Red Cedar	3.5	Remain	4	No	No	No			
7377	Eastern Red Cedar	4	Remain	4	No	No	No			
7378	Eastern Red Cedar	2	Remain	4	No	No	No			
7379	Eastern Red Cedar	3.5	Remain	4	No	No	No			
7380	Eastern Red Cedar	2.5	Remain	2	No	No	No			
7381	Eastern Red Cedar	4	Remain	4	No	No	No			
7382	Eastern Red Cedar	6	Remain	4	No	No	No			
7383	Eastern Red Cedar	3.5	Remain	4	No	No	No			
7384	Eastern Red Cedar	6.5	Remain	4	No	No	No			
7385	Eastern Red Cedar	6.5	Remain	4	No	No	No			
7386	Eastern Red Cedar	6.5	Remain	4	No	No	No			
7387	Eastern Red Cedar	4	Remain	4	No	No	No			
7388	Eastern Red Cedar	7.5	Remain	4	No	No	No			
7389	Eastern Red Cedar	10.5	Remain	4	No	No	No			
7390	Eastern Red Cedar	2	Remain	4	No	No	No			
7391	Eastern Red Cedar	3.5	Remain	4	No	No	No			
7392	Eastern Red Cedar	3.5	Remain	4	No	No	No			
7393	Eastern Red Cedar	3	Remain	4	No	No	No			
7394	Eastern Red Cedar	3	Remain	4	No	No	No			
7395	Eastern Red Cedar	8	Remain	4	No	No	No			
7396	American Elm	8	Remain	4	No	No	No			
7397	Eastern Red Cedar	4	Remove	4	No	No	No		4	
7398	Eastern Red Cedar	7	Remove	4	No	No	No		4	
7399	Eastern Red Cedar	4.5	Remove	4	No	No	No		4	
7400	Eastern Red Cedar	6	Remove	4	No	No	No		4	
7401	Eastern Red Cedar	14	Remove	4	No	No	No		4	
7402	Eastern Red Cedar	8.5	Remove	4	No	No	No		4	
7403	Eastern Red Cedar	7	Remove	4	No	No	No		4	
7404	Eastern Red Cedar	5.5	Remove	4	No	No	No		4	
7405	Eastern Red Cedar	4.5	Remove	4	No	No	No		4	
7406	Eastern Red Cedar	3	Remove	4	No	No	No		4	
7407	Eastern Red Cedar	9.5	Remove	4	No	No	No		4	
7408	Eastern Red Cedar	5.5	Remain	4	No	No	No			
7409	Eastern Red Cedar	8	Remain	4	No	No	No			
7410	Eastern Red Cedar	4.5	Remain	4	No	No	No			
7411	Eastern Red Cedar	8	Remain	4	No	No	No			
7412	Eastern Red Cedar	11	Remain	4	No	No	No			
7413	Eastern Red Cedar	9	Remain	4	No	No	No			
7414	Eastern Red Cedar	9.5	Remain	4	No	No	No			
7415	Eastern Red Cedar	9	Remain	4	No	No	No			
7416	Eastern Red Cedar	5	Remain	4	No	No	No			
7417	Eastern Red Cedar	7	Remain	4	No	No	No			
7418	Eastern Red Cedar	5.5	Remain	4	No	No	No			
7419	Eastern Red Cedar	10.5	Remain	4	No	No	No			
7420	Eastern Red Cedar	4	Remain	4	No	No	No			
7421	American Elm	13.5	Remain	2	No	No	No			
7422	Eastern Red Cedar	1	Remain	4	No	No	No			
7423	Eastern Red Cedar	3	Remain	4	No	No	No			
7424	Eastern Red Cedar	2.5	Remain	2	No	No	No			
7425	Eastern Red Cedar	3	Remain	4	No	No	No			
7426	Eastern Red Cedar	4	Remain	4	No	No	No			
7427	Eastern Red Cedar	14	Remain	4	No	No	No			
7428	Eastern Red Cedar	8	Remove	4	No	No	No		4	
7429	Eastern Red Cedar	2.5	Remove	4	No	No	No		4	
7430	Eastern Red Cedar	5	Remove	4	No	No	No		4	
7431	Eastern Red Cedar	7	Remove	4	No	No	No		4	
7432	Eastern Red Cedar	3.5	Remove	4	No	No	No		4	
7433	Eastern Red Cedar	1	Remove	4	No	No	No		4	
7434	Eastern Red Cedar	1.5	Remove	4	No	No	No		4	
7435	Eastern Red Cedar	6	Remove	4	No	No	No		4	
7436	Eastern Red Cedar	2	Remove	4	No	No	No		4	
7437	Eastern Red Cedar	4.5	Remove	4	No	No	No		4	
7438	Eastern Red Cedar	2	Remove	4	No	No	No		4	
7439	Eastern Red Cedar	2	Remove	4	No	No	No		4	
7440	Eastern Red Cedar	4	Remove	4	No	No	No		4	
7441	Eastern Red Cedar	8	Remove	4	No	No	No		4	
7442	Eastern Red Cedar	4	Remove	4	No	No	No		4	
7443	Eastern Red Cedar	3	Remove	2	No	No	No		4	
7444	Eastern Red Cedar	4	Remove	4	No	No	No		4	
7445	Eastern Red Cedar	18	Remove	4	No	No	No		4	
7446	Eastern Red Cedar	8	Remove	4	No	No	No		4	
7447	Eastern Red Cedar	8.5	Remove	4	No	No	No		4	
7448	Eastern Red Cedar	7	Remove	4	No	No	No		4	
7449	Eastern Red Cedar	5	Remove	4	No	No	No		4	
7450	Eastern Red Cedar	9	Remove	4	No	No	No		4	
7451	Eastern Red Cedar	7	Remove	4	No	No	No		4	
7452	Eastern Red Cedar	4	Remove	4	No	No	No		4	
7453	Eastern Red Cedar	4	Remove	4	No	No	No		4	
7454	Eastern Red Cedar	4	Remove	4	No	No	No		4	
7455	Eastern Red Cedar	7	Remove	4	No	No	No		4	
7456	Eastern Red Cedar	5	Remove	4	No	No	No		4	
7457	Eastern Red Cedar	8	Remove	4	No	No	No		4	
7458	Eastern Red Cedar	5.5	Remove	4	No	No	No		4	
7459	Eastern Red Cedar	2	Remain	4	No	No	No			
7460	Eastern Red Cedar	2.5	Remain	4	No	No	No			
7461	Eastern Red Cedar	1	Remain	4	No	No	No			
7462	Eastern Red Cedar	3	Remain	4	No	No	No			
7463	Eastern Red Cedar	4	Remain	4	No	No	No			
7464	Eastern Red Cedar	1.5	Remain	4	No	No	No			
7465	Eastern Red Cedar	2.5	Remain	4	No	No	No			
7466	Eastern Red Cedar	2	Remain	4	No	No	No			
7467	Eastern Red Cedar	2.5	Remain	4	No	No	No			
7468	Eastern Red Cedar	1	Remain	4	No	No	No			
7469	Eastern Red Cedar	3	Remain	1	No	No	No			
7470	Eastern Red Cedar	2	Remain	4	No	No	No			
7471	Eastern Red Cedar	2	Remain	4	No	No	No			
7472	Eastern Red Cedar	3	Remain	4	No	No	No			
7473	Eastern Red Cedar	3.5	Remain	4	No	No	No			
7474	Eastern Red Cedar	10	Remain	4	No	No	No			
7475	Eastern Red Cedar	11	Remain	4	No	No	No			
7476	Eastern Red Cedar	2	Remain	4	No	No	No			
7477	Eastern Red Cedar	11.5	Remain	4	No	No	No			
7478	Eastern Red Cedar	7.5	Remain	4	No	No	No			
7479	Eastern Red Cedar	5.5	Remain	4	No	No	No			
7480	Eastern Red Cedar	4	Remain	4	No	No	No			
7481	Eastern Red Cedar	7.5	Remain	4	No	No	No			
7482	Eastern Red Cedar	9.5	Remain	4	No	No	No			
7483	Eastern Red Cedar	10	Remain	4	No	No	No			
7484	Eastern Red Cedar	5.5	Remain	4	No	No	No			
7485	Eastern Red Cedar	4	Remain	4	No	No	No			
7486	Eastern Red Cedar	7.5	Remain	4	No	No	No			
7487	Eastern Red Cedar	8.5	Remain	4	No	No	No			
7488	Eastern Red Cedar	5	Remain	4	No	No	No			
7489	Eastern Red Cedar	4	Remain	4	No	No	No			
7490	Eastern Red Cedar	3.5	Remain	4	No	No	No			
7491	Eastern Red Cedar	3.5	Remain	4	No	No	No			
7492	Eastern Red Cedar	2	Remain	4	No	No	No			
7493	Eastern Red Cedar	2	Remain	4	No	No	No			
7494	Eastern Red Cedar	2	Remain	4	No	No	No			
7495	Eastern Red Cedar	3	Remain	4	No	No	No			
7496	Eastern Red Cedar	1.5	Remain	4	No	No	No			
7497	Eastern Red Cedar	4	Remain	4	No	No	No			
7498	Eastern Red Cedar	4.5	Remain	4	No	No	No			
7499	Eastern Red Cedar	2	Remain	4	No	No	No			
7500	Eastern Red Cedar	3	Remain	4	No	No	No			
7501	Eastern Red Cedar	10	Remain	4	No	No	No			
7502	Eastern Red Cedar	4	Remain	4	No	No	No			
7503	Eastern Red Cedar	2	Remain	4	No	No	No			
7504	Eastern Red Cedar	4	Remain	4	No	No	No			
7505	Eastern Red Cedar	8	Remain	4	No	No	No			
7506	Eastern Red Cedar	9	Remain	4	No	No	No			
7507	Eastern Red Cedar	9.5	Remain	4	No	No	No			
7508	Eastern Red Cedar	9	Remain	4	No	No	No			
7509	Eastern Red Cedar	8.5	Remain	4	No	No	No			
7510	Eastern Red Cedar	7	Remain	4	No	No	No			
7511	Eastern Red Cedar	8.5	Remain	4	No	No	No			
7512	Eastern Red Cedar	5	Remain	4	No	No	No			
7513	Eastern Red Cedar	7.5	Remain	4	No	No	No			
7514	Eastern Red Cedar	6.5	Remain	4	No	No	No			
7515	Eastern Red Cedar	8	Remain	4	No	No	No			
7517	Eastern Red Cedar	8	Remain	4	No	No	No			
7518	Eastern Red Cedar	4.5	Remain	4	No	No	No			
7519	Eastern Red Cedar	6	Remain	3	No	No	No			
7520	Eastern Red Cedar	10	Remain	4	No	No	No			
7521	Eastern Red Cedar	8	Remain	4	No	No	No			

JOHNSON VOLK CONSULTING
TBPELS Engineering Firm No. 11962 / Land Surveying Firm No. 10194033
704 Central Parkway East | Suite 1200 | Plano, TX 75074 | 972.201.3100

JUNIPER
PHASE 1
CITY OF ROCKWALL
ROCKWALL COUNTY, TEXAS

TREE SURVEY PLAN

DETAILED TREE SURVEY AND
TREE PRESERVATION PLAN

REGISTERED LANDSCAPE ARCHITECT
CODY L. JOHNSON
2833
STATE OF TEXAS

December 29, 2025

SCALE:
REFER TO DETAILS
One Inch

JVC No MJP009A

I:\jvc\dfw\projects\mjp\mjp009a\dwg\mjp009a - tree survey plan.dwg

Tree Number	Species	Caliper (Inches)	Remove or Remain	Tree Health (1-5)	Disease (Y/N)	Insect (Y/N	Structural (Y/N	Mitigation Required (Cal. In.)	Mitigation Required for Secondary Trees	Positive Credits (Tree)
7522	Eastern Red Cedar	5.5	Remain	4	No	No	No			
7523	Eastern Red Cedar	6	Remain	4	No	No	No			
7524	Eastern Red Cedar	6	Remain	4	No	No	No			
7525	Eastern Red Cedar	8.5	Remain	4	No	No	No			
7526	Eastern Red Cedar	3.5	Remain	4	No	No	No			
7527	Eastern Red Cedar	3	Remain	4	No	No	No			
7528	Eastern Red Cedar	4	Remain	4	No	No	No			
7529	Eastern Red Cedar	5	Remain	4	No	No	No			
7530	Eastern Red Cedar	5	Remain	4	No	No	No			
7531	Eastern Red Cedar	4	Remain	4	No	No	No			
7532	Eastern Red Cedar	4.5	Remain	4	No	No	No			
7533	Eastern Red Cedar	4	Remain	4	No	No	No			
7534	Eastern Red Cedar	8.5	Remain	4	No	No	No			
7535	Eastern Red Cedar	8.5	Remain	4	No	No	No			
7536	Eastern Red Cedar	6	Remain	4	No	No	No			
7537	Eastern Red Cedar	1.5	Remain	4	No	No	No			
7538	Eastern Red Cedar	2	Remain	4	No	No	No			
7539	Eastern Red Cedar	5	Remain	4	No	No	No			
7540	Eastern Red Cedar	4.5	Remain	4	No	No	No			
7541	Eastern Red Cedar	1	Remain	4	No	No	No			
7542	Eastern Red Cedar	8	Remain	4	No	No	No			
7543	Eastern Red Cedar	3.5	Remain	3	No	No	No			
7544	Eastern Red Cedar	9.5	Remain	4	No	No	No			
7545	Eastern Red Cedar	6.5	Remain	4	No	No	No			
7546	Eastern Red Cedar	5	Remain	4	No	No	No			
7547	Eastern Red Cedar	2.5	Remain	4	No	No	No			
7548	Eastern Red Cedar	2.5	Remain	4	No	No	No			
7549	Eastern Red Cedar	6	Remain	4	No	No	No			
7550	Eastern Red Cedar	12.5	Remain	4	No	No	No			
7551	Eastern Red Cedar	14	Remain	4	No	No	No			
7552	Eastern Red Cedar	2	Remain	4	No	No	No			
7553	Eastern Red Cedar	6.5	Remain	4	No	No	No			
7554	Eastern Red Cedar	7	Remain	4	No	No	No			
7555	Eastern Red Cedar	10	Remain	4	No	No	No			
7556	Eastern Red Cedar	6.5	Remain	4	No	No	No			
7701	Eastern Red Cedar	2	Remain	4	No	No	No			
7702	Eastern Red Cedar	1.5	Remain	4	No	No	No			
7703	Eastern Red Cedar	7	Remain	4	No	No	No			
7704	Eastern Red Cedar	4	Remain	4	No	No	No			
7705	Eastern Red Cedar	9.5	Remain	4	No	No	No			
7706	Eastern Red Cedar	10	Remain	4	No	No	No			
7707	Eastern Red Cedar	10	Remain	4	No	No	No			
7708	Eastern Red Cedar	11	Remain	4	No	No	No			
7709	Eastern Red Cedar	8.5	Remain	4	No	No	No			
7710	Eastern Red Cedar	7	Remain	4	No	No	No			
7711	Eastern Red Cedar	7	Remain	4	No	No	No			
7712	Eastern Red Cedar	1.5	Remain	4	No	No	No			
7713	Eastern Red Cedar	9	Remain	4	No	No	No			
7714	Eastern Red Cedar	7.5	Remain	4	No	No	No			
7715	Eastern Red Cedar	4.5	Remain	4	No	No	No			
7716	Eastern Red Cedar	1	Remain	4	No	No	No			
7717	Eastern Red Cedar	2	Remain	4	No	No	No			
7718	Eastern Red Cedar	4.5	Remain	4	No	No	No			
7719	Eastern Red Cedar	8	Remain	4	No	No	No			
7720	Eastern Red Cedar	7.5	Remain	4	No	No	No			
7721	American Elm	10	Remain	4	No	No	No			
7722	Eastern Red Cedar	2	Remain	4	No	No	No			
7723	Eastern Red Cedar	9	Remain	4	No	No	No			
7724	Eastern Red Cedar	3	Remain	4	No	No	No			
7725	Eastern Red Cedar	4.5	Remain	4	No	No	No			
7726	Eastern Red Cedar	3.5	Remain	4	No	No	No			
7727	Eastern Red Cedar	5	Remain	4	No	No	No			
7728	Eastern Red Cedar	5.5	Remain	4	No	No	No			
7729	Eastern Red Cedar	1	Remain	4	No	No	No			
7730	Eastern Red Cedar	7	Remain	4	No	No	No			
7731	Eastern Red Cedar	6.5	Remain	4	No	No	No			
7732	Eastern Red Cedar	2.5	Remain	4	No	No	No			
7733	Eastern Red Cedar	18	Remain	4	No	No	No			
7734	Eastern Red Cedar	10	Remain	4	No	No	No			
7735	Eastern Red Cedar	7	Remain	4	No	No	No			
7736	Eastern Red Cedar	9	Remain	4	No	No	No			
7737	Eastern Red Cedar	7.5	Remain	4	No	No	No			
7738	Eastern Red Cedar	2	Remain	4	No	No	No			
7739	Eastern Red Cedar	3	Remain	4	No	No	No			
7740	Eastern Red Cedar	14	Remain	4	No	No	No			
7741	Eastern Red Cedar	3	Remain	4	No	No	No			
7742	Eastern Red Cedar	5	Remain	4	No	No	No			
7743	Eastern Red Cedar	5.5	Remain	4	No	No	No			
7744	Eastern Red Cedar	4.5	Remain	4	No	No	No			
7745	Eastern Red Cedar	3	Remain	4	No	No	No			
7746	Eastern Red Cedar	6	Remain	4	No	No	No			
7747	Eastern Red Cedar	8	Remain	4	No	No	No			
7748	Eastern Red Cedar	5	Remain	4	No	No	No			
7749	Eastern Red Cedar	6	Remain	4	No	No	No			
7750	Eastern Red Cedar	8	Remain	4	No	No	No			
7751	Eastern Red Cedar	13	Remain	4	No	No	No			
7752	Eastern Red Cedar	3	Remain	4	No	No	No			
7753	Eastern Red Cedar	3	Remain	4	No	No	No			
7754	Eastern Red Cedar	8	Remain	4	No	No	No			
11818	Eastern Red Cedar	8.5	Remove	4	No	No	No		4	
11819	Eastern Red Cedar	11	Remove	4	No	No	No		4	
11820	Eastern Red Cedar	2.5	Remove	4	No	No	No		4	
11821	Eastern Red Cedar	8.5	Remove	4	No	No	No		4	
11822	Eastern Red Cedar	6.5	Remove	4	No	No	No		4	
11823	Eastern Red Cedar	6	Remove	4	No	No	No		4	
11824	Eastern Red Cedar	8.5	Remove	1	No	No	No		4	
11825	Eastern Red Cedar	8	Remove	4	No	No	No		4	
11826	Eastern Red Cedar	5.5	Remove	4	No	No	No		4	
11827	Eastern Red Cedar	7.5	Remove	4	No	No	No		4	
11828	Eastern Red Cedar	1	Remove	4	No	No	No		4	
11829	Eastern Red Cedar	6	Remove	4	No	No	No		4	
11830	Eastern Red Cedar	9.5	Remove	4	No	No	No		4	
11831	Eastern Red Cedar	6.5	Remove	4	No	No	No		4	
11832	Eastern Red Cedar	4	Remove	4	No	No	No		4	
11833	Eastern Red Cedar	2	Remove	4	No	No	No		4	
11834	Eastern Red Cedar	3	Remove	4	No	No	No		4	
11835	Eastern Red Cedar	3.5	Remove	4	No	No	No		4	
11836	Eastern Red Cedar	5	Remove	4	No	No	No		4	
11837	Eastern Red Cedar	3	Remove	4	No	No	No		4	
11838	Eastern Red Cedar	7	Remain	4	No	No	No			
11839	Eastern Red Cedar	88	Remain	4	No	No	No			
11840	Eastern Red Cedar	6.5	Remain	4	No	No	No			
11841	Eastern Red Cedar	8	Remain	4	No	No	No			
11842	Eastern Red Cedar	4.5	Remain	4	No	No	No			
11843	Eastern Red Cedar	1.5	Remain	4	No	No	No			
11844	Eastern Red Cedar	1	Remain	4	No	No	No			
11845	Eastern Red Cedar	9	Remain	4	No	No	No			
11846	Eastern Red Cedar	9.5	Remain	4	No	No	No			
11847	Eastern Red Cedar	6	Remain	4	No	No	No			
11848	Eastern Red Cedar	9	Remain	4	No	No	No			
11849	Eastern Red Cedar	6.5	Remain	4	No	No	No			
11850	Eastern Red Cedar	9	Remain	4	No	No	No			
11851	Eastern Red Cedar	11	Remain	4	No	No	No			
11852	Eastern Red Cedar	7	Remain	4	No	No	No			
11853	Eastern Red Cedar	13	Remain	4	No	No	No			
11854	Eastern Red Cedar	8.5	Remain	4	No	No	No			
11855	Eastern Red Cedar	5.5	Remain	4	No	No	No			
11856	Eastern Red Cedar	8.5	Remain	4	No	No	No			
11857	Eastern Red Cedar	6.5	Remain	4	No	No	No			
11858	Eastern Red Cedar	7	Remain	4	No	No	No			
11859	Eastern Red Cedar	7.5	Remain	4	No	No	No			
11860	Eastern Red Cedar	3	Remain	4	No	No	No			
11861	Eastern Red Cedar	4	Remain	4	No	No	No			
11862	Eastern Red Cedar	3.5	Remain	4	No	No	No			
11863	Eastern Red Cedar	5	Remain	4	No	No	No			
11864	Eastern Red Cedar	7	Remain	4	No	No	No			
11865	Eastern Red Cedar	9.5	Remain	4	No	No	No			
11866	Eastern Red Cedar	4	Remain	4	No	No	No			
11867	Eastern Red Cedar	4.5	Remain	4	No	No	No			
11868	Eastern Red Cedar	12	Remain	4	No	No	No			
11869	Eastern Red Cedar	8	Remain	4	No	No	No			
11870	Eastern Red Cedar	3	Remain	4	No	No	No			
11871	Eastern Red Cedar	10	Remain	4	No	No	No			
11872	Eastern Red Cedar	8	Remain	4	No	No	No			
11873	Eastern Red Cedar	7.5	Remain	4	No	No	No			
11874	Eastern Red Cedar	4.5	Remain	4	No	No	No			
11875	Eastern Red Cedar	6	Remain	4	No	No	No			
11876	Eastern Red Cedar	8.5	Remain	4	No	No	No			
11877	Eastern Red Cedar	7.5	Remain	4	No	No	No			
11878	Eastern Red Cedar	8.5	Remain	4	No	No	No			
11879	Eastern Red Cedar	9	Remain	4	No	No	No			
11880	Eastern Red Cedar	8	Remain	4	No	No	No			
11881	Eastern Red Cedar	8	Remain	4	No	No	No			
11882	Eastern Red Cedar	10.5	Remain	4	No	No	No			
11883	Eastern Red Cedar	11	Remain	4	No	No	No			
11884	Eastern Red Cedar	7.5	Remain	4	No	No	No			
11885	Eastern Red Cedar	14	Remain	4	No	No	No			
11886	Eastern Red Cedar	7	Remain	4	No	No	No			
11887	Eastern Red Cedar	8	Remain	4	No	No	No			
11888	Eastern Red Cedar	4.5	Remain	4	No	No	No			
11889	Eastern Red Cedar	9.5	Remain	4	No	No	No			
11890	Eastern Red Cedar	7	Remain	4	No	No	No			
		15,185.80						**379.10**	**4,664.00**	**0.00**
		Total Diameter at Breast Height (Inches)						**Total Mitigation Required (Cal. In.)**	**Total Mitigation for Secondary Trees (Cal. In.)**	**Total Positive Credits (Trees) (Cal. In.)**

TREE PROTECTION NOTES

1. EXISTING TREES SHOWN TO REMAIN ARE TO BE PROTECTED DURING CONSTRUCTION. ORANGE COATED CHAINLINK FENCING (MIN. 4'-0" HEIGHT) SHALL BE INSTALLED AT THE DRIP LINE OF ALL TREES OR TREE GROUPS TO REMAIN. PARKING OF VEHICLES OR PERFORMING WORK WITHIN THESE AREAS OTHER THAN SHOWN ON THE PLAN, WILL NOT BE ALLOWED. THE TREE PROTECTION SHALL REMAIN DURING CONSTRUCTION. OTHER TREE PROTECTION MEASURES SHALL BE IN ACCORDANCE WITH THE CITY'S STANDARDS AND ORDINANCES.
2. DISPOSAL OF ANY WASTE MATERIAL SUCH AS, BUT NOT LIMITED TO, PAINT, ASPHALT, OIL SOLVENTS, CONCRETE, MORTAR, ETC. WITHIN THE CANOPY AREA OF THE EXISTING TREES SHALL NOT BE ALLOWED.
3. NO ATTACHMENTS OR WIRES OF ANY KIND, OTHER THAN THOSE OF A PROTECTIVE NATURE, SHALL BE ATTACHED TO ANY TREE.
4. NO FILL OR EXCAVATION OF ANY NATURE SHALL OCCUR WITHIN THE DRIP LINE OF A TREE TO BE PRESERVED, UNLESS THERE IS A SPECIFIED WELL OR RETAINING WALL SHOWN ON THE GRADING PLAN.
5. NO MATERIALS SHALL BE STORED WITHIN THE DRIPLINE AREA OF A TREE TO BE PRESERVED

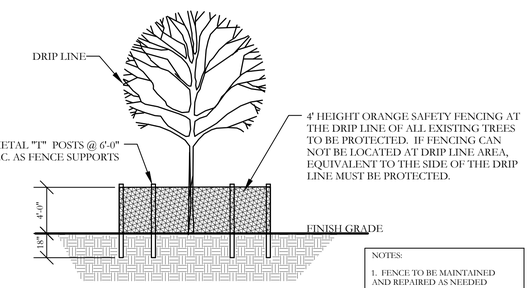

1 TREE PROTECTION DETAIL

NOT TO SCALE

JOHNSON VOLK CONSULTING
TBPELS Engineering Firm No. 11962 / Land Surveying Firm No. 10194033
704 Central Parkway East | Suite 1200 | Plano, TX 75074 | 972.201.3100

JUNIPER
PHASE 1
CITY OF ROCKWALL
ROCKWALL COUNTY, TEXAS

TREE SURVEY PLAN

DETAILED TREE SURVEY AND TREE PRESERVATION PLAN

REGISTERED LANDSCAPE ARCHITECT
JODY L. JOHNSON
2833
STATE OF TEXAS

December 29, 2025

SCALE:
REFER TO DETAILS
One Inch

JVC No MJP009A

I:\civ-dmv\projects\mjp\mjp009a\dwg\mjp009a - tree survey plan.dwg