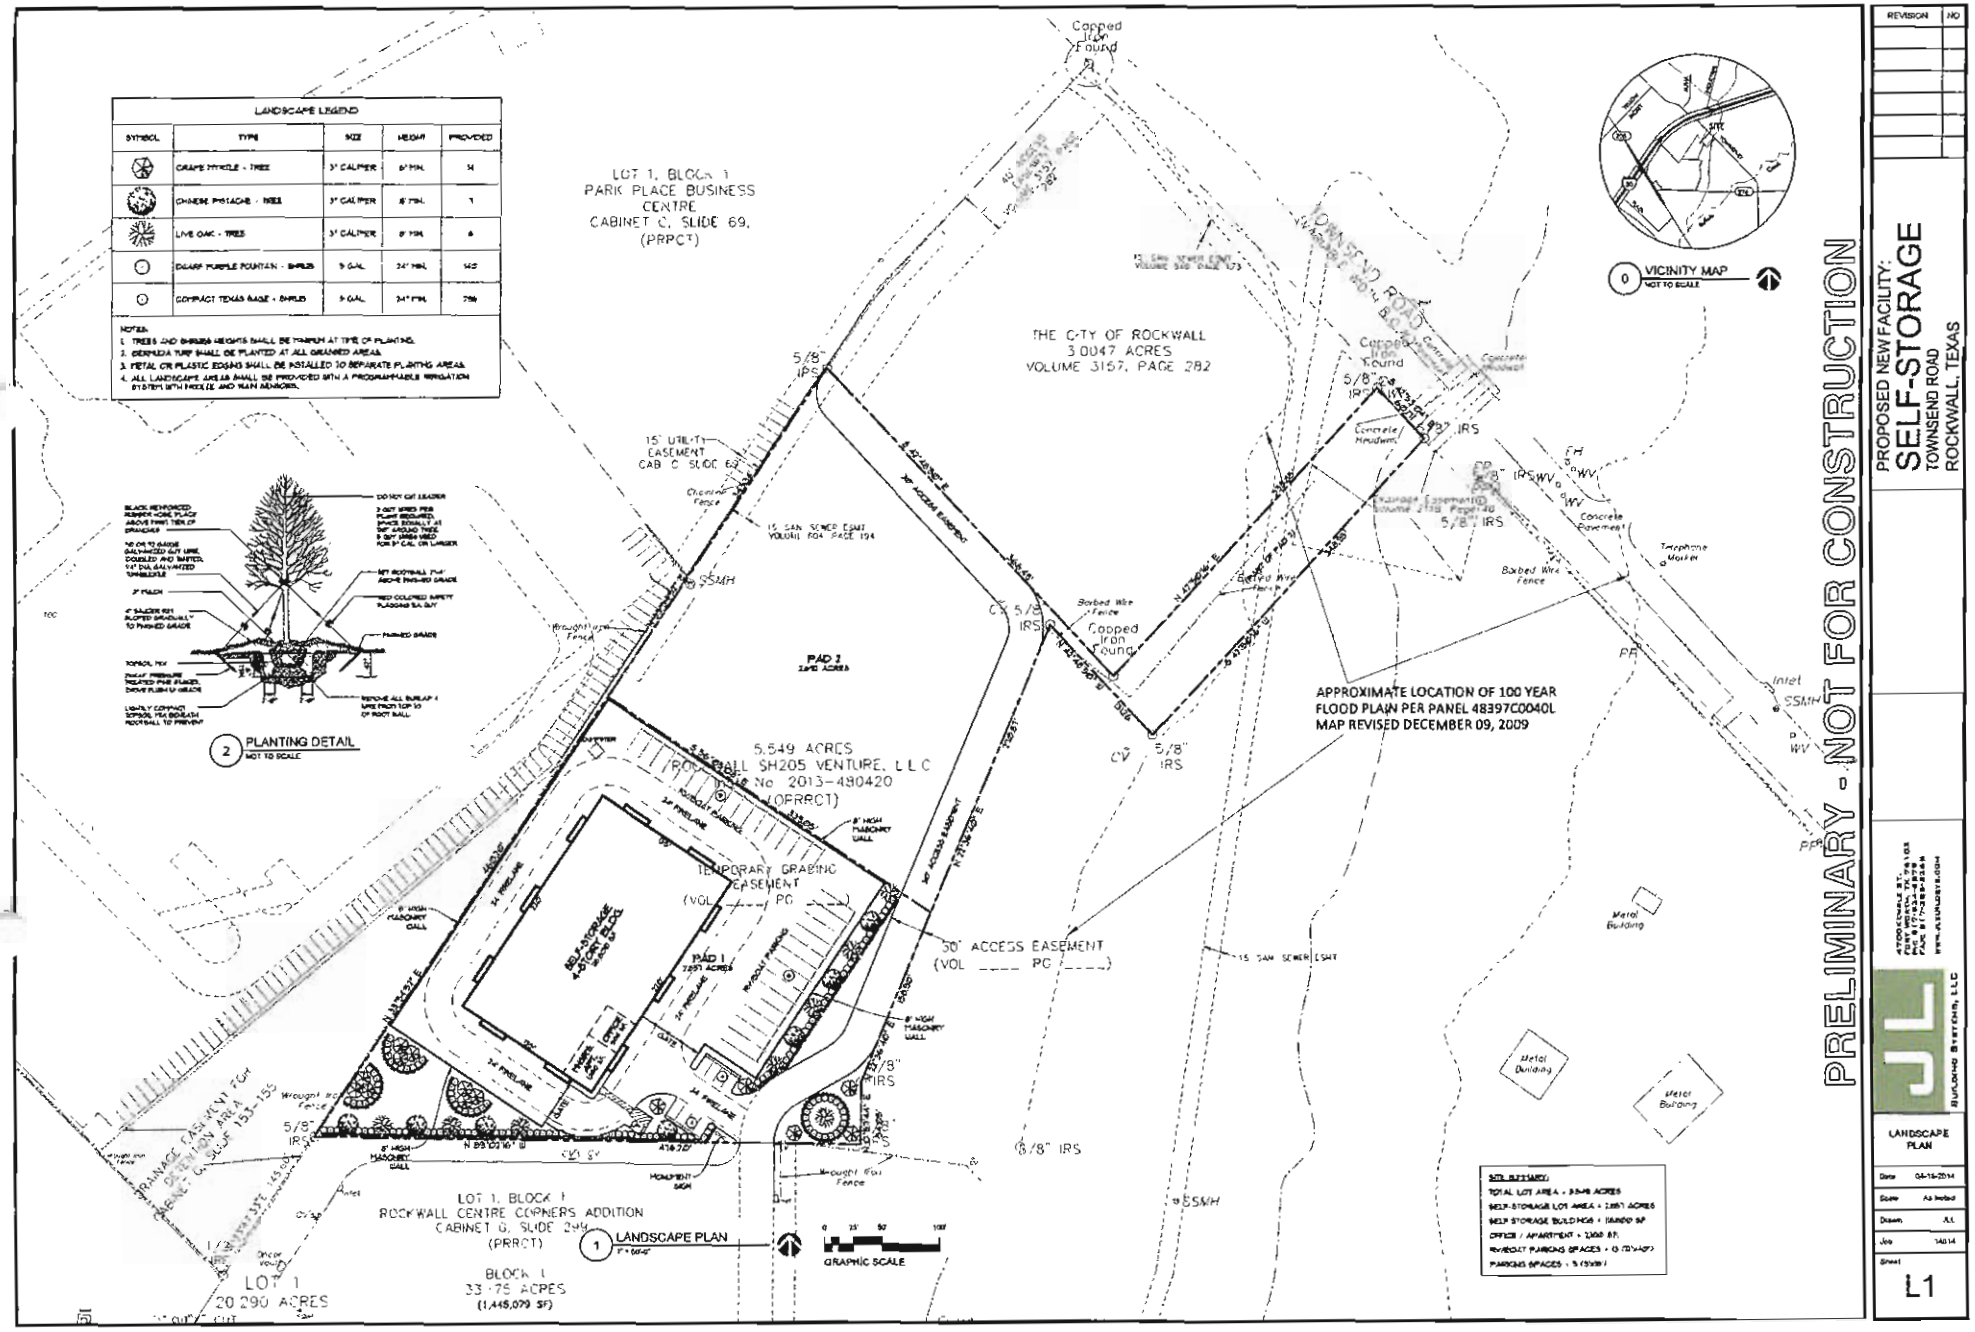
LANDSCAPE LEGEND
SYMBOL | TYPE | SIZE | HEIGHT | PROVIDED
CRAPE MYRTLE - TREE | 3" CALIPER | 8' MIN. | 14
CHINESE PISTACHE - TREE | 3" CALIPER | 8' MIN. | 7
LIVE OAK - TREE | 3" CALIPER | 8' MIN. | 6
DWARF PURPLE FOUNTAIN - SHRUB | 5 GAL. | 24" MIN. | 143
COMPACT TEXAS SAGE - SHRUB | 5 GAL. | 24" MIN. | 756
NOTES:
1. TREES AND SHRUBS HEIGHTS SHALL BE MINIMUM AT TIME OF PLANTING.
2. BERMUDA TURF SHALL BE PLANTED AT ALL GRASSED AREAS.
3. METAL OR PLASTIC EDGING SHALL BE INSTALLED TO SEPARATE PLANTING AREAS.
4. ALL LANDSCAPE AREAS SHALL BE PROVIDED WITH A PROGRAMMABLE IRRIGATION SYSTEM WITH FREEZE AND RAIN SENSORS.
2 PLANTING DETAIL
NOT TO SCALE
LOT 1, BLOCK 1
PARK PLACE BUSINESS CENTRE
CABINET C, SLIDE 69,
(PRRCT)
THE CITY OF ROCKWALL
3.0047 ACRES
VOLUME 3157, PAGE 282
JOHN KING BOULEVARD
(VARIABLE WIDTH ROW)
TOWNSEND ROAD
(VARIABLE WIDTH ROW)
0 VICINITY MAP
NOT TO SCALE
15' UTILITY EASEMENT
CAB C SLIDE 69
15' SAN SEWER EASMT
VOLUME 3157 PAGE 194
30' ACCESS EASEMENT
5.549 ACRES
ROCKWALL SH205 VENTURE, L L C
Inst No 2013-480420
(OPRRCT)
PAD 1
2.691 ACRES
SELF-STORAGE
4 STORY BLDG
TEMPORARY GRADING EASEMENT
(VOL ____ PG ____)
30' ACCESS EASEMENT
(VOL ____ PG ____)
APPROXIMATE LOCATION OF 100 YEAR
FLOOD PLAIN PER PANEL 48397C0040L
MAP REVISED DECEMBER 09, 2009
LOT 1, BLOCK 1
ROCKWALL CENTRE CORNERS ADDITION
CABINET G, SLIDE 246
(PRRCT)
LOT 1
20.290 ACRES
BLOCK 1
33.75 ACRES
(1,445,079 SF)
1 LANDSCAPE PLAN
1" = 50'-0"
GRAPHIC SCALE
0 25' 50' 100'
SITE SUMMARY
TOTAL LOT AREA = 5.549 ACRES
SELF-STORAGE LOT AREA = 2.691 ACRES
SELF STORAGE BUILDINGS = 154,000 SF
OFFICE / APARTMENT = 2,000 SF
REVEHICLE PARKING SPACES = 0 (12'x40')
PARKING SPACES = 5 (9'x18')
PRELIMINARY - NOT FOR CONSTRUCTION
REVISION | NO
PROPOSED NEW FACILITY:
SELF-STORAGE
TOWNSEND ROAD
ROCKWALL, TEXAS
JL
BUILDING SYSTEMS, LLC
LANDSCAPE PLAN
Date 04-16-2014
Scale As Noted
Drawn KL
Job 1404
Sheet
L1