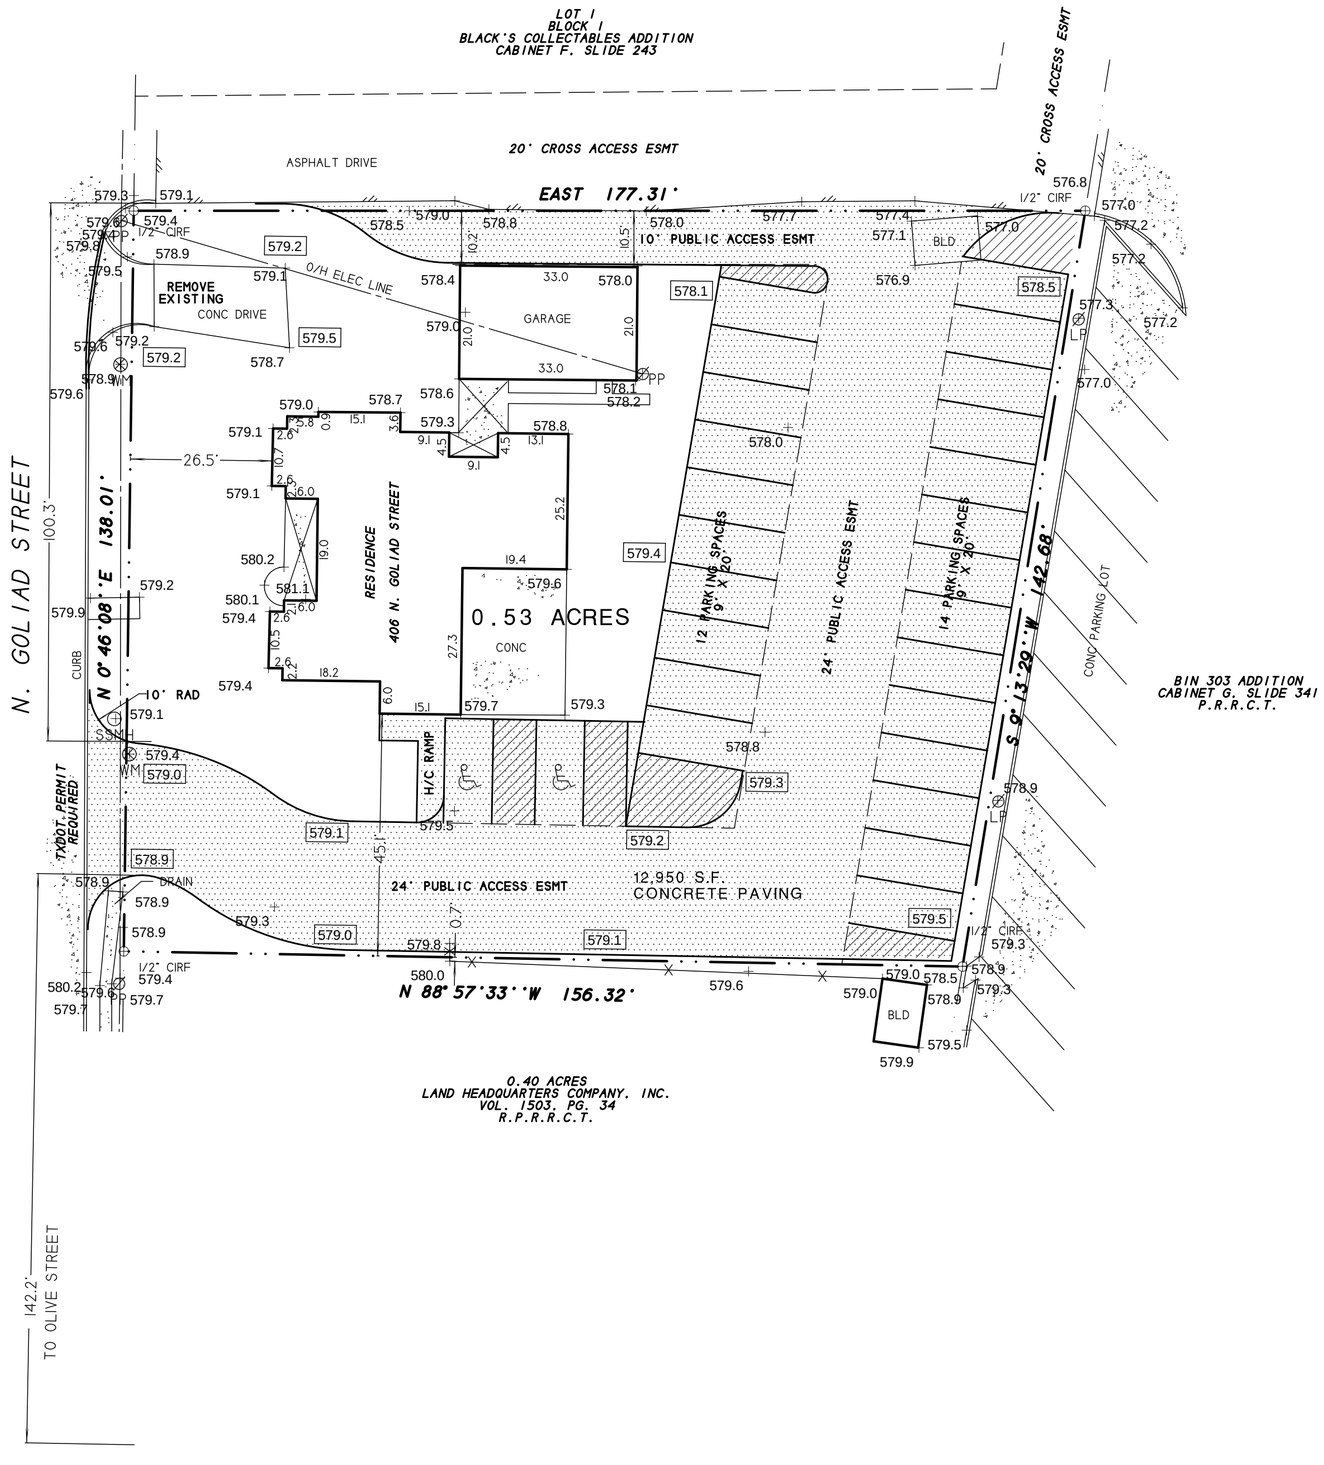

NOTE: Drainage detention is required for the parking lot.

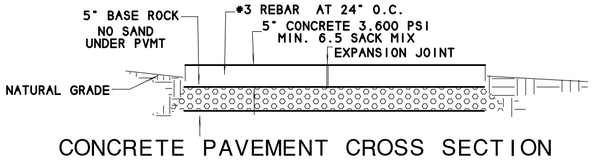

CONCRETE PAVEMENT CROSS SECTION

SITE GRADING PLAN

ROCKWALL RUSTIC RANCH, LLC
406 N. GOLIAD STREET

OWNER:
ROCKWALL RUSTIC RANCH, LLC
CAPRICE MICHELLE
1506 SIGNAL RIDGE PL
ROCKWALL, TEXAS 75032
214-789-7364

SYMBOL LEGEND

TV TELEVISION CABLE RISER	GAS GAS METER	TEL PHONE RISER	FH FIRE HYDRANT	PP POWER POLE
ELEC ELECTRIC METER	ELEC BOX SUBSURFACE JUNCTION BOX	WM WATER METER	LP LIGHT POLE	1/2" IRF IRON ROD FOUND 1/2" CORNER
FENCE	EASEMENT LINE / PROPERTY LINES		A/C AIR COND. UNIT	PROPANE TANK

SURVEY DATE JULY 18, 2014
SCALE 1" = 20' FILE # 20140266-SP
CLIENT CAPRICE GF # NONE

H.D. Fetty Land Surveyor, LLC
6770 FM 1565 ROYSE CITY, TX 75189 972-635-2255 PHONE tracy@hdfetty.com