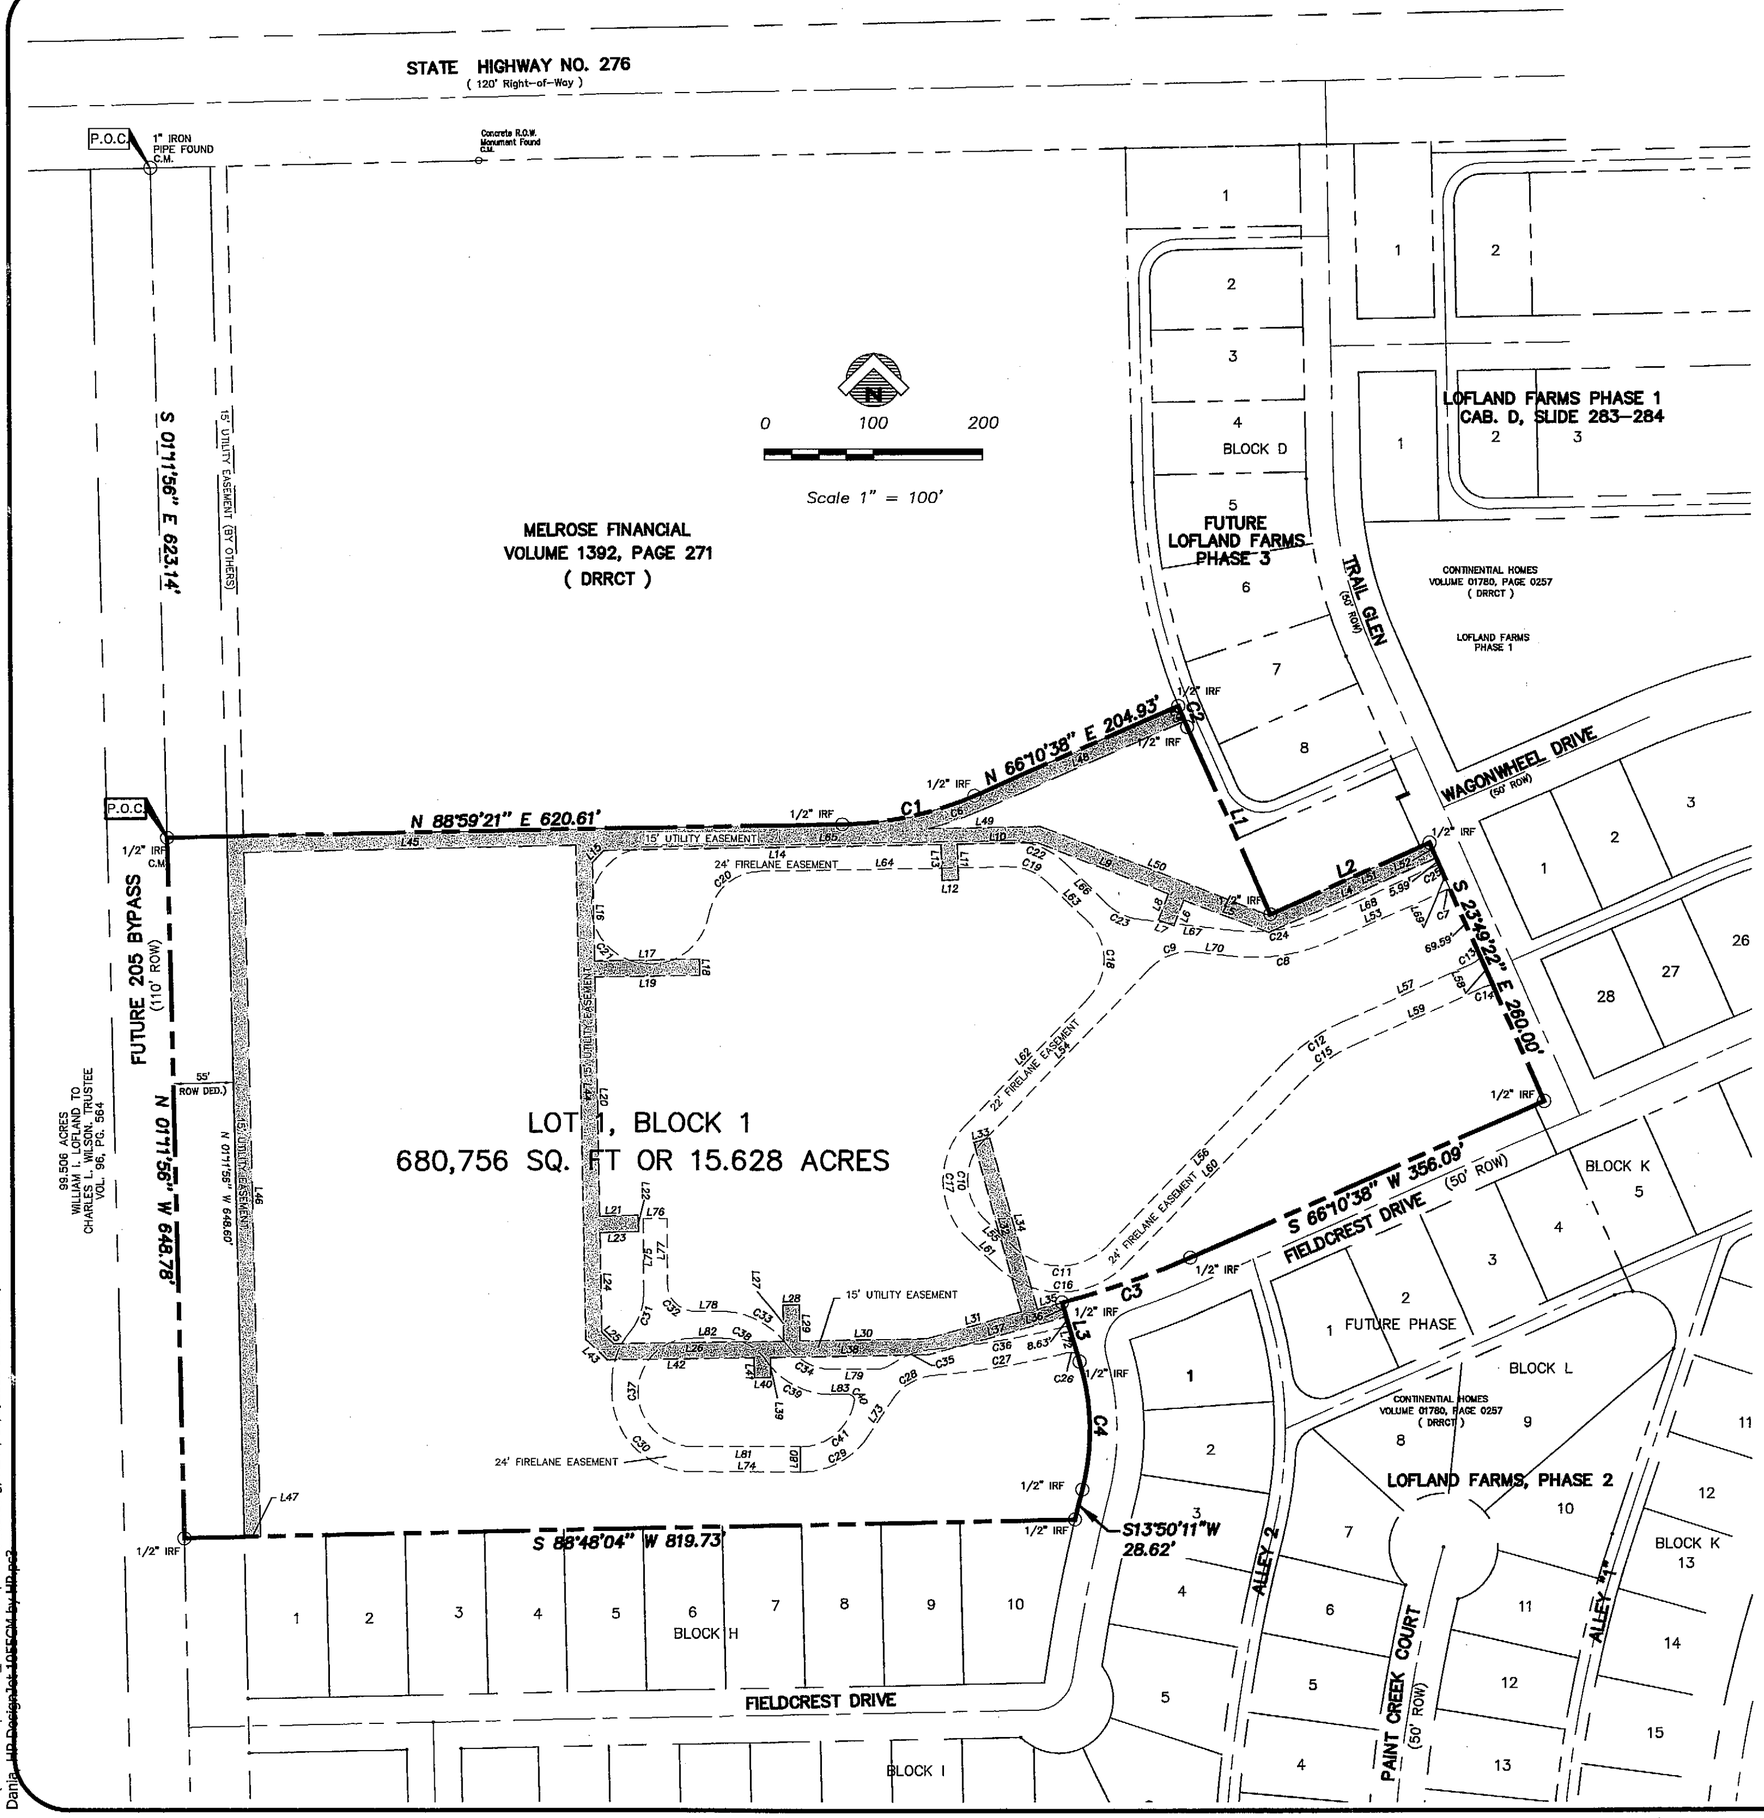

NUMBER	CD	T '	R '	L '	LC '	DELTA
C1	N 77°34'58" E	63.55	315.00	125.42	124.59	22°48'46"
C2	S 22°47'46" E	10.48	585.00	20.96	20.96	02°03'12"
C3	S 70°44'48" W	62.74	785.00	125.21	125.08	09°08'20"
C4	S 01°05'19" E	62.06	225.00	121.11	119.65	30°50'26"
C5	S 22°30'15" E	7.50	585.00	15.00	15.00	01°28'10"
C6	S 70°38'51" W	25.80	330.00	51.50	51.45	08°56'31"
C7	S 72°40'41" W	2.28	20.00	4.54	4.53	13°00'06"
C8	S 81°32'20" W	48.08	175.00	93.84	92.72	30°43'24"
C9	S 70°27'36" W	24.86	50.00	46.15	44.53	52°52'52"
C10	S 00°58'50" E	50.00	50.00	78.54	70.71	90°00'00"
C11	N 89°01'10" E	60.00	60.00	94.25	84.85	90°00'00"
C12	N 55°05'54" E	34.07	174.00	67.29	66.87	22°09'28"
C13	N 51°59'54" E	5.05	20.00	9.90	9.80	28°21'28"
C14	S 80°21'22" W	5.05	20.00	9.90	9.80	28°21'28"
C15	S 55°05'54" W	29.37	150.00	58.01	57.65	22°09'28"
C16	S 89°01'10" W	84.00	84.00	131.95	118.79	90°00'00"
C17	N 00°58'50" W	74.00	74.00	116.24	104.65	90°00'00"
C18	N 00°58'50" W	50.00	50.00	78.54	70.71	90°00'00"
C19	N 68°28'50" W	20.71	50.00	39.27	38.27	45°00'00"
C20	S 49°16'58" W	41.56	50.00	69.35	63.93	79°28'24"
C21	N 40°16'49" W	65.90	54.31	245.47	83.82	258°58'49"
C22	S 68°28'50" E	30.65	74.00	58.12	56.64	45°00'00"
C23	S 64°32'24" E	16.79	50.00	32.39	31.83	37°07'08"
C24	N 81°32'20" E	41.48	151.00	80.97	80.00	30°43'24"
C25	N 59°40'35" E	2.28	20.00	4.54	4.53	13°00'06"
C26	N 89°08'05" W	5.37	20.50	10.50	10.38	29°20'07"
C27	S 80°29'04" W	61.80	824.50	123.38	123.26	08°34'25"
C28	S 59°15'09" W	24.11	50.50	44.98	43.51	51°02'15"
C29	S 61°33'15" W	40.41	74.50	74.05	71.04	56°57'09"
C30	N 44°58'11" W	74.50	74.50	117.02	105.36	90°00'00"
C31	N 20°03'43" E	18.41	50.50	35.31	34.60	40°03'48"
C32	S 44°58'11" E	25.00	25.00	39.27	35.36	90°00'00"
C33	S 62°23'41" E	38.91	74.50	71.71	68.97	55°08'60"
C34	S 62°23'41" E	25.07	48.00	46.20	44.44	55°08'60"
C35	N 69°43'20" E	20.03	74.50	39.14	38.69	30°05'53"
C36	N 80°10'13" E	64.42	800.50	128.57	128.43	09°12'08"
C37	N 00°01'49" E	--------	50.50	158.62	101.00	179°57'50"
C38	S 62°23'41" E	26.37	50.50	48.61	46.75	55°08'60"
C39	S 62°23'41" E	37.60	72.00	69.30	66.66	55°08'60"
C40	S 40°10'22" E	6.51	5.50	9.56	8.40	99°35'39"
C41	S 49°49'38" W	42.68	50.50	70.87	65.20	80°24'21"

NUMBER	DIRECTION	DISTANCE
L1	S 23°49'22" E	189.04'
L2	N 66°10'38" E	160.00'
L3	S 16°30'32" E	56.35'
L4	S 66°10'38" W	168.10'
L5	N 68°49'22" W	84.10'
L6	S 21°10'38" W	25.72'
L7	N 68°49'22" W	15.00'
L8	N 21°10'38" E	25.72'
L9	N 68°49'22" W	129.06'
L10	S 89°01'10" W	73.69'
L11	S 01°19'01" E	32.64'
L12	S 89°01'10" W	15.00'
L13	N 01°19'01" W	32.64'
L14	S 89°01'10" W	310.26'
L15	S 44°01'10" W	15.00'
L16	S 00°58'50" E	91.54'
L17	N 89°01'10" E	96.43'
L18	S 00°58'50" E	15.00'
L19	S 89°01'10" W	96.43'
L20	S 00°58'50" E	219.99'
L21	N 88°26'25" E	35.46'
L22	S 00°58'50" E	15.00'
L23	S 88°26'25" W	35.46'
L24	S 00°58'50" E	91.76'
L25	S 45°58'50" E	15.00'
L26	N 89°01'10" E	156.54'
L27	N 00°58'50" W	32.45'
L28	N 89°01'10" E	15.00'
L29	S 00°58'50" E	32.45'
L30	N 89°01'10" E	116.30'
L31	N 74°30'53" E	90.68'
L32	N 15°29'07" W	161.76'
L33	N 74°30'53" E	15.00'
L34	S 15°29'07" E	163.71'
L35	N 74°30'53" E	23.47'
L36	S 16°30'32" E	13.06'
L37	S 74°30'53" W	131.29'
L38	S 89°01'10" W	145.78'
L39	S 00°58'50" E	18.39'
L40	S 89°01'10" W	15.00'
L41	N 00°58'50" W	18.39'
L42	S 89°01'10" W	135.19'

NUMBER	DIRECTION	DISTANCE
L43	N 45°58'50" W	27.43'
L44	N 00°58'50" W	455.31'
L45	S 88°59'21" W	305.18'
L46	S 01°11'56" E	633.55'
L47	S 88°48'04" W	15.00'
L48	S 66°10'38" W	204.58'
L49	N 89°01'10" E	103.02'
L50	S 68°49'22" E	224.89'
L51	N 66°10'38" E	161.89'
L52	S 23°49'22" E	15.00'
L53	S 66°10'38" W	115.29'
L54	S 44°01'10" W	222.41'
L55	S 45°58'50" E	39.00'
L56	N 44°01'10" E	234.50'
L57	N 66°10'38" E	129.46'
L58	S 23°49'22" E	28.80'
L59	S 66°10'38" W	129.46'
L60	S 44°01'10" W	234.50'
L61	N 45°58'50" W	37.00'
L62	N 44°01'10" E	163.59'
L63	N 45°58'50" W	51.50'
L64	S 89°01'10" W	227.58'
L65	N 89°01'10" E	330.19'
L66	S 45°58'50" E	54.16'
L67	S 83°05'58" E	87.97'
L68	N 66°10'38" E	115.29'
L69	S 23°49'22" E	25.03'
L70	N 83°05'58" W	32.15'
L72	S 16°30'32" E	26.71'
L73	S 33°44'02" W	41.47'
L74	N 89°58'11" W	99.00'
L75	N 00°01'49" E	70.71'
L76	S 89°58'11" E	22.00'
L77	S 00°01'49" W	60.67'
L78	S 89°58'11" E	25.17'
L79	S 89°58'11" E	41.36'
L80	N 00°01'49" E	24.00'
L81	N 89°58'11" W	99.00'
L82	S 89°58'11" E	27.00'
L83	S 89°58'11" E	15.84'

Rockwall Elem #8
Lofland Farms

FILED FOR RECORD
ROCKWALL CO. TEXAS
03 DEC 18 AM 10:57
PAULETTE BURKS
CO. CLERK
BY: _____ DEPUTY

FINAL PLAT
ROCKWALL ELEMENTARY SCHOOL #8
IN LOFLAND FARMS
W.H. Baird Survey - Abstract No. 25
CITY OF ROCKWALL, ROCKWALL COUNTY, TEXAS

ROCKWALL INDEPENDENT SCHOOL DISTRICT
801 E. WASHINGTON ST.
ROCKWALL, TEXAS 75087
(972) 771-0605

GLENN ENGINEERING CORP.
105 DECKER CT., SUITE 910
IRVING, TEXAS 75052
(972) 717-5151

PEISER SURVEYING, INC.
801 ENTERPRISE DRIVE
FLOWER MOUND, TEXAS 75028
(972) 724-5776
P-2835

SCALE: 1" = 100' DATE: OCTOBER 27, 2003 JOB No. 01-509.130 C-1 PAGE 1 of 2

G:\ROCKISD\Lofland_farms NO8\LOFTLAND.dwg, PLAT, 11/5/2003 9:12:44 AM, Danja HP DesignJet 105CM by HP.pc3